* COPYRIGHT. DO NOT SCALE EXCEPT FOR PLANNING PURPOSES. CHECK ALL DIMENSIONS ON SITE. THIS DRAWING IS ONLY TO BE USED ON THE SITE FOR WHICH DESIGNED

1:50 1m 2m 3m
1:100 1m 2m 3m 4m 5m 6m
1:20 200mm 4 600mm 8 1000mm 12
1:1 10mm 20 30mm 40 50mm 60

PROPOSED MATERIALS

WALLS
Tooled finish reconstituted stone concrete block to match house

ROOF
Redland renown concrete tiles to match house


WINDOWS
Cream UPVC Casements double glazed windows to match house.
Velux Roof Lights to the rear.

DOORS
UPVC cream external door.


GUTTERS & DOWNPIPES
Brown UPVC gutters & downpipes to match house.

SOFFITS & FASCIAS
Timber brown painted soffits & fascias .


HEADS & CILLS
Reconstituted stone heads.

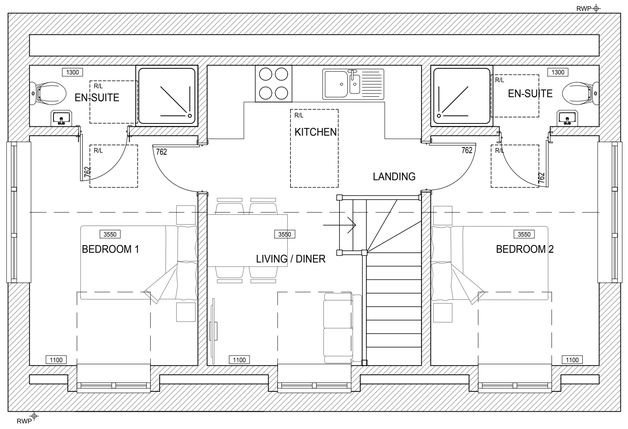


PROPOSED FIRST FLOOR PLAN
SCALE 1:50

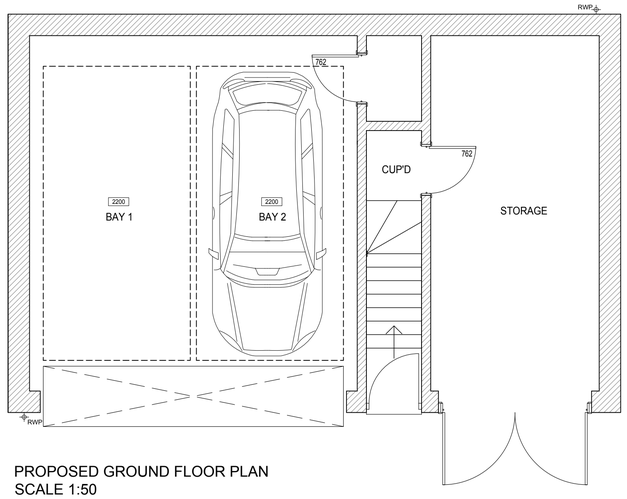

PROPOSED GROUND FLOOR PLAN
SCALE 1:50

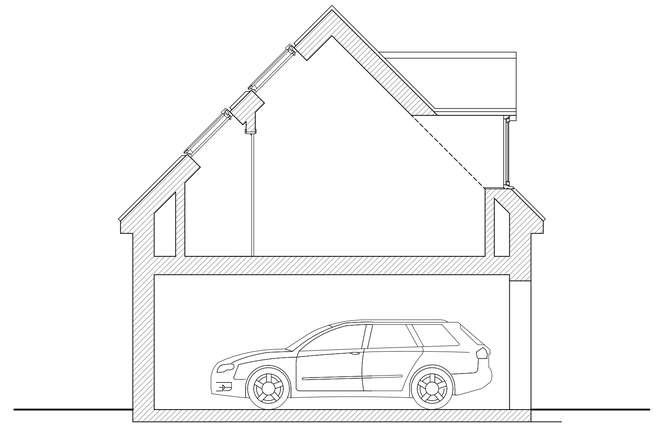


PROPOSED INDICATIVE SECTION A-A
SCALE 1:50

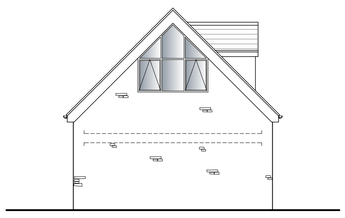


PROPOSED SOUTH EAST ELEVATION
SCALE 1:100



PROPOSED NORTH EAST ELEVATION
SCALE 1:100

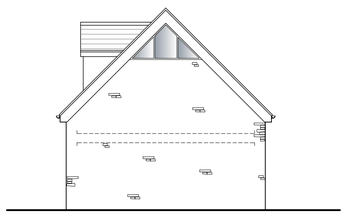

PROPOSED NORTH WEST ELEVATION
SCALE 1:100

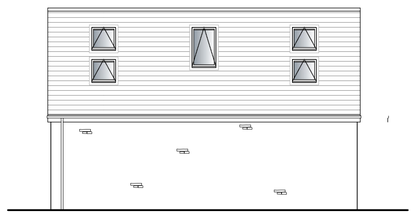

PROPOSED SOUTH WEST ELEVATION
SCALE 1:100

REVISIONS	DATE

CLIENT:
MR & MRS SANDER

PROJECT:
PROPOSED DETACHED COACH HOUSE TOGETHER WITH INTERNAL RECONFIGURATION
AT 1 QUARRY HOUSE, CORSTON, MALMESBURY, WILTSHIRE, SN16 0HJ

TITLE:
PROPOSED COACH HOUSE
GROUND & FIRST FLOOR PLANS
ELEVATIONS & SECTION

DRAWN: RJ	SCALES @ A1:
CHECKED: JA	1:100,
DATE: AUG 23	1:50
DRG No: AA/23/30/06	REV: -

Armstrong architecture
THE OLD BAKEHOUSE, 21 TIMBER STREET, CHIPPENHAM, WILTSHIRE, SN15 3BS
01249 404 004 info@armstrongarchitecture.co.uk