Tower House

This drawing is copyright and is not to be reproduced. The contractor will be held responsible for the accuracy of works involving the setting out and checking of all dimensions on the drawing and on site. Dimensions must not be scaled from this drawing.

Unless for planning purposes

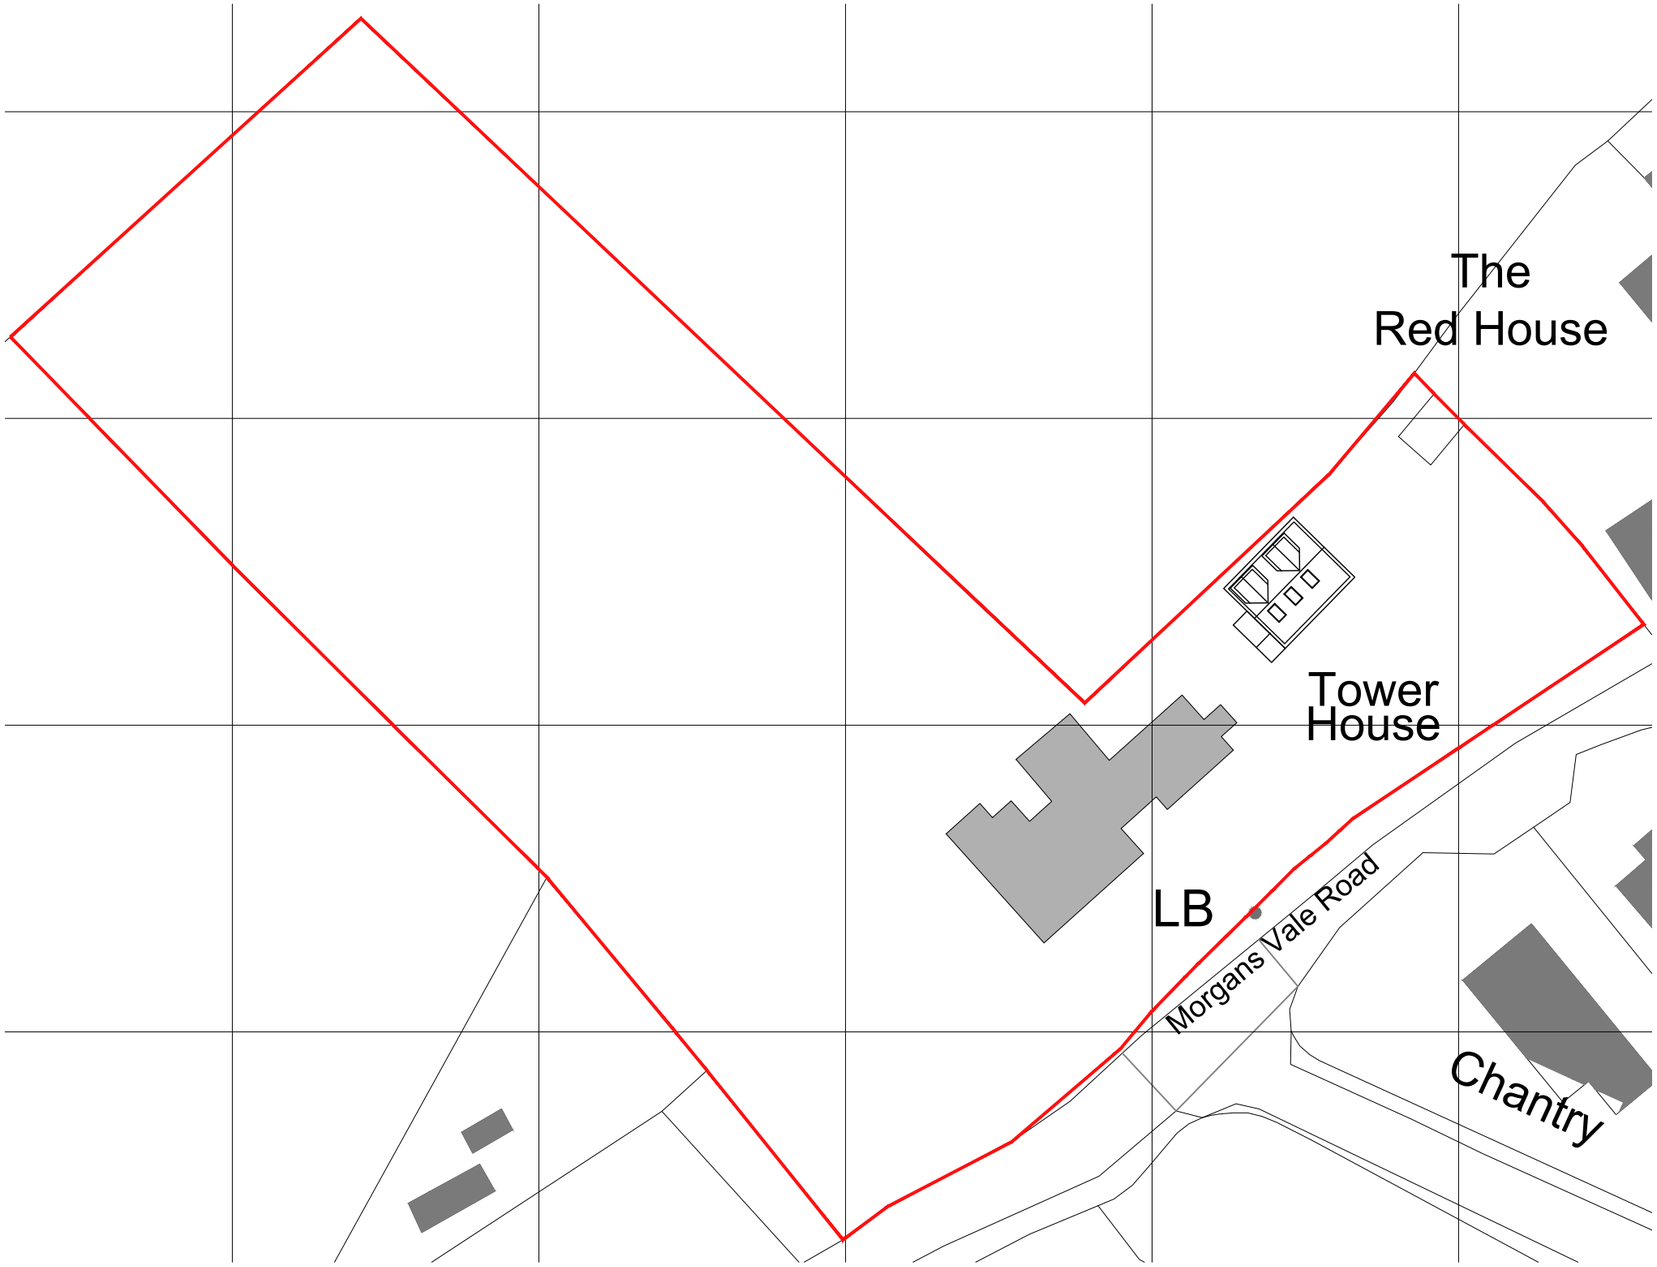

Proposed Site plan 1:500

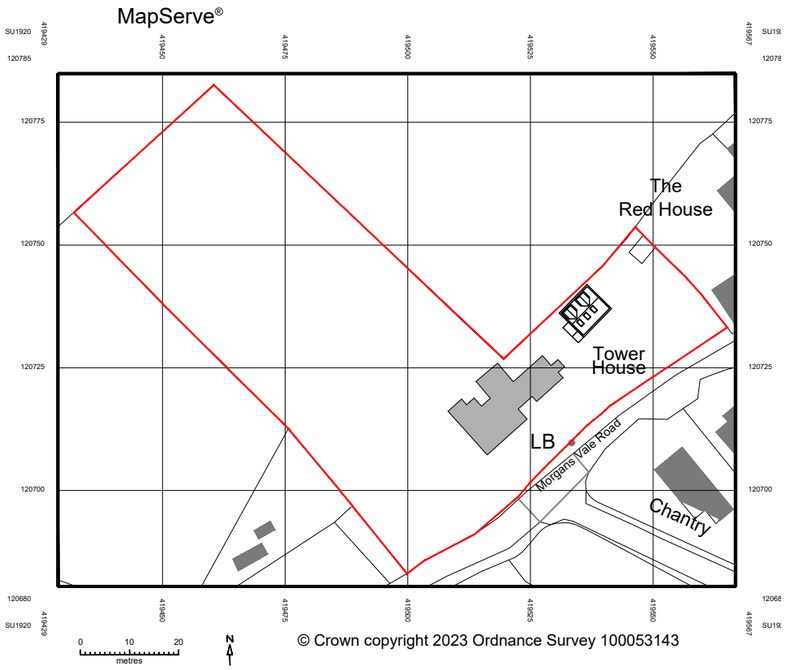

Site Location plan 1:1250

1:500 0 5 10 15 20 25

1:1250 0 5 10 15 20 25 30 35 40 45 50 55 60

Client: Mr and Mrs Shaw		**Planning**	
Project: Tower House, Morgans Vale Road, Redlynch, Salisbury, Wilts, SP5 2HY .		Drawing No: **451-02-003**	Revision:
Title: Proposed site plan	Drawn: nb Check: sb	Scale: 1:500/1250 @ a3	First Issue: Nov 2023

birch architects
Lambourne, Grove Lane, Redlynch, Salisbury, Wilts, SP5 2NR
T: +44 (0)1725 510407
e: info@bircharchitects.co.uk