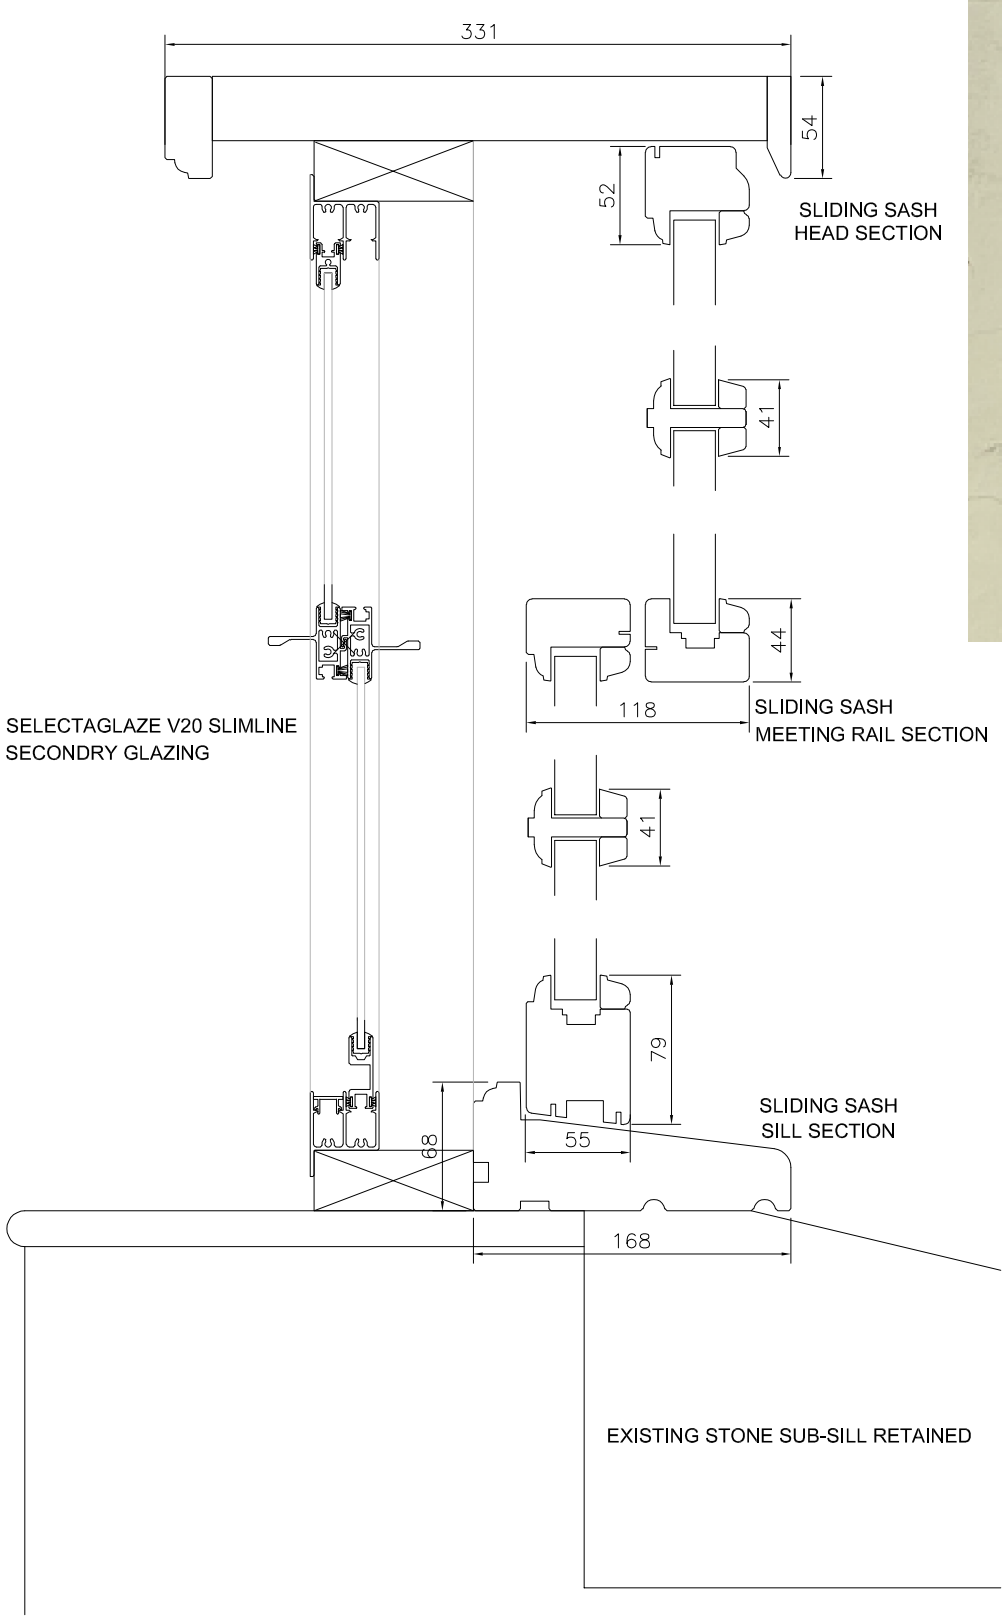

SELECTAGLAZE V20 SLIMLINE
SECONDRY GLAZING

Proposed Secondary Window 1:2





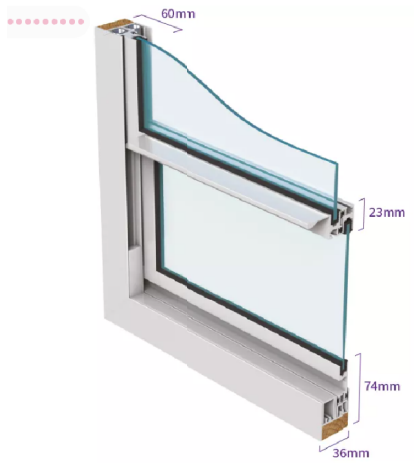

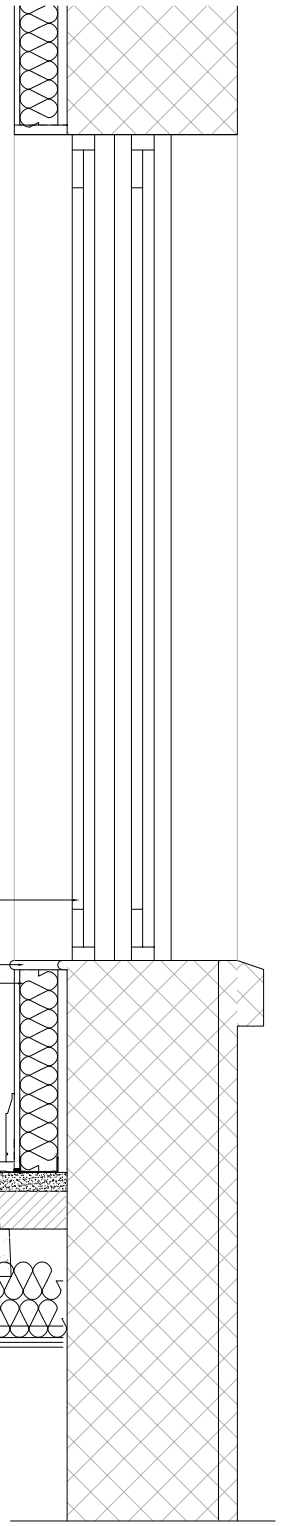

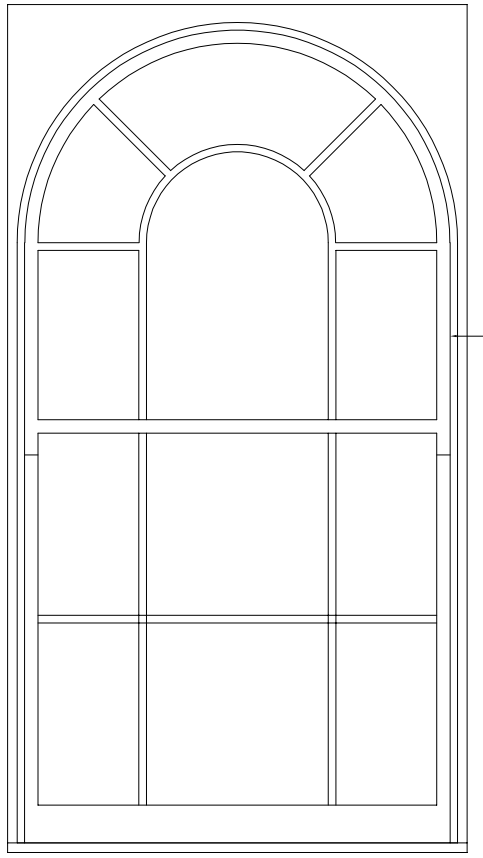

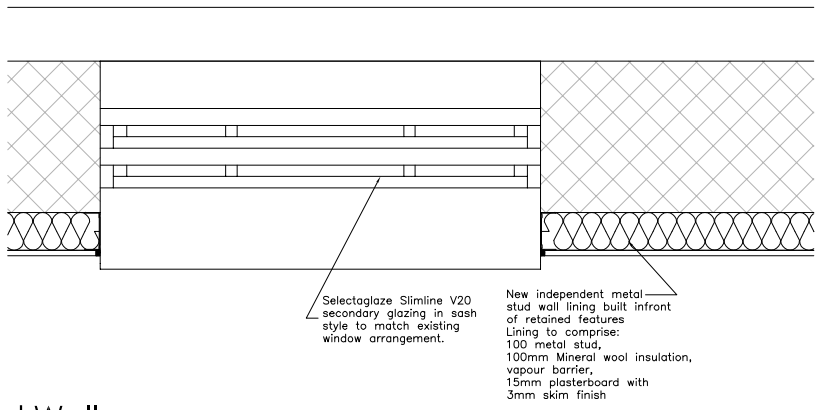

Secondary Windows and Wall Insulation 1:10

ALL EXISTING WINDOWS WILL BE FULLY REFURBISHED AND REDECORATED WITH SASH MECHANISM RECONDITIONED.

WHERE REQUIRED REPLACEMENT BEADS AND STOPS WILL BE CUSTOM MADE TO MATCH EXISTING SILL, SASH, JAMB, FRAME, BEADS.

ALL STONE SILLS TO BE RUBBED DOWN, REPAIRED AND REDECORATED

ALL WINDOWS TO HAVE SELECTAGLAZE SASH SLIMLINE SECONDARY GLAZING TO GIVE A U-VALUE OF 1.8 W/mK

This document is the Copyright work of .hester. architects ltd. unless formally assigned in writing.

CDM NOTES:

In preparing this design Hester Architects have attempted to avoid using materials and techniques which could cause future hazards whilst constructing, using, maintaining or de- commissioning the building
The following risks could not be designed out and should be carefully monitored on site during the construction period and during any future maintence of the structure.

Particularly hazardous areas are highlighted with a ⚠ on the drawing and noted below.

⚠ No hazards have been identified - Initialled by:

Planning

	date	description	dm	chk
C1	08.11.23	Construction Issue		

hester Architects limited
2 DRAYTON HOUSE COURT
DORCHESTER ROAD
DRAYTON ST. LEONARD
OXFORDSHIRE
OX10 7BG
T : 01865 - 893 900
F : 01865 - 893 901
E : mail@hesterarchitects.co.uk
W : www.hesterarchitects.co.uk

client: Hadleigh PVT

project: Ailesbury Court Hotel

scale: 1:10 @ A1

drawing title: Secondary Glazing and Thermal Lining

drawn by	date	checked
PT	Oct 23	PT
job no.	drawing no.	revision
16119	7000	C1