
# 156 Sheldon Road, Chippenham, SN14 0BZ
## Southern Elevation

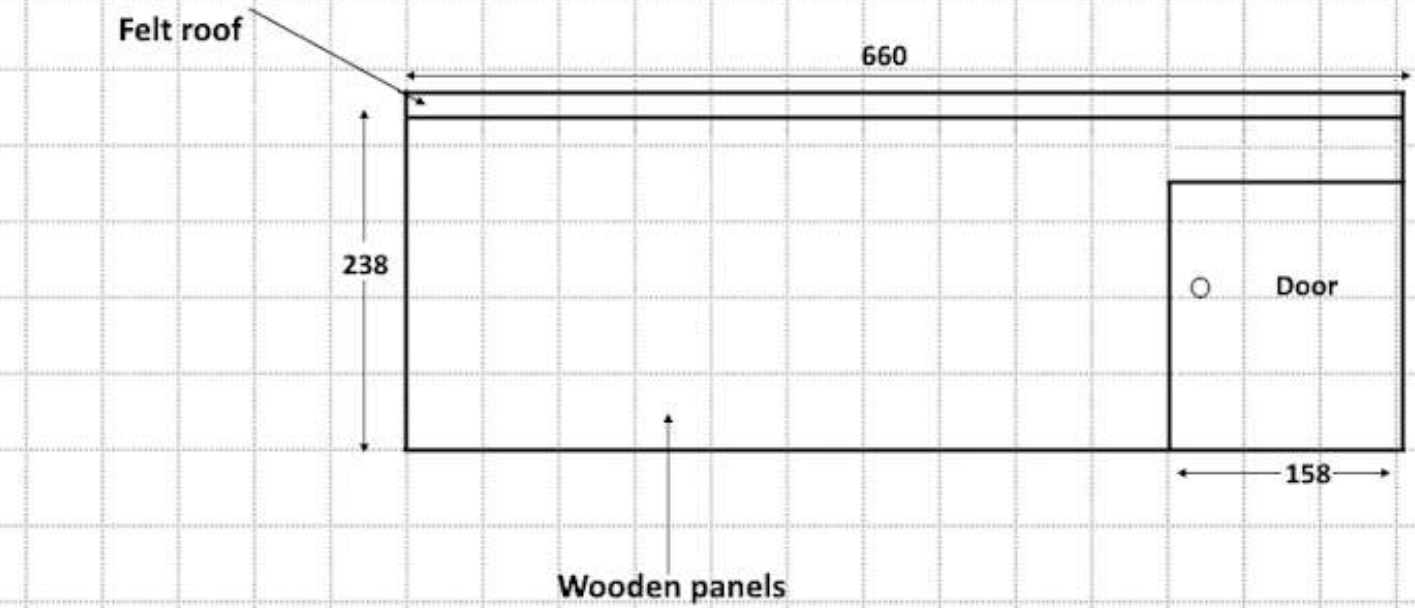


0 50

Scale 1:50cm @ A4

All units are in centimetres