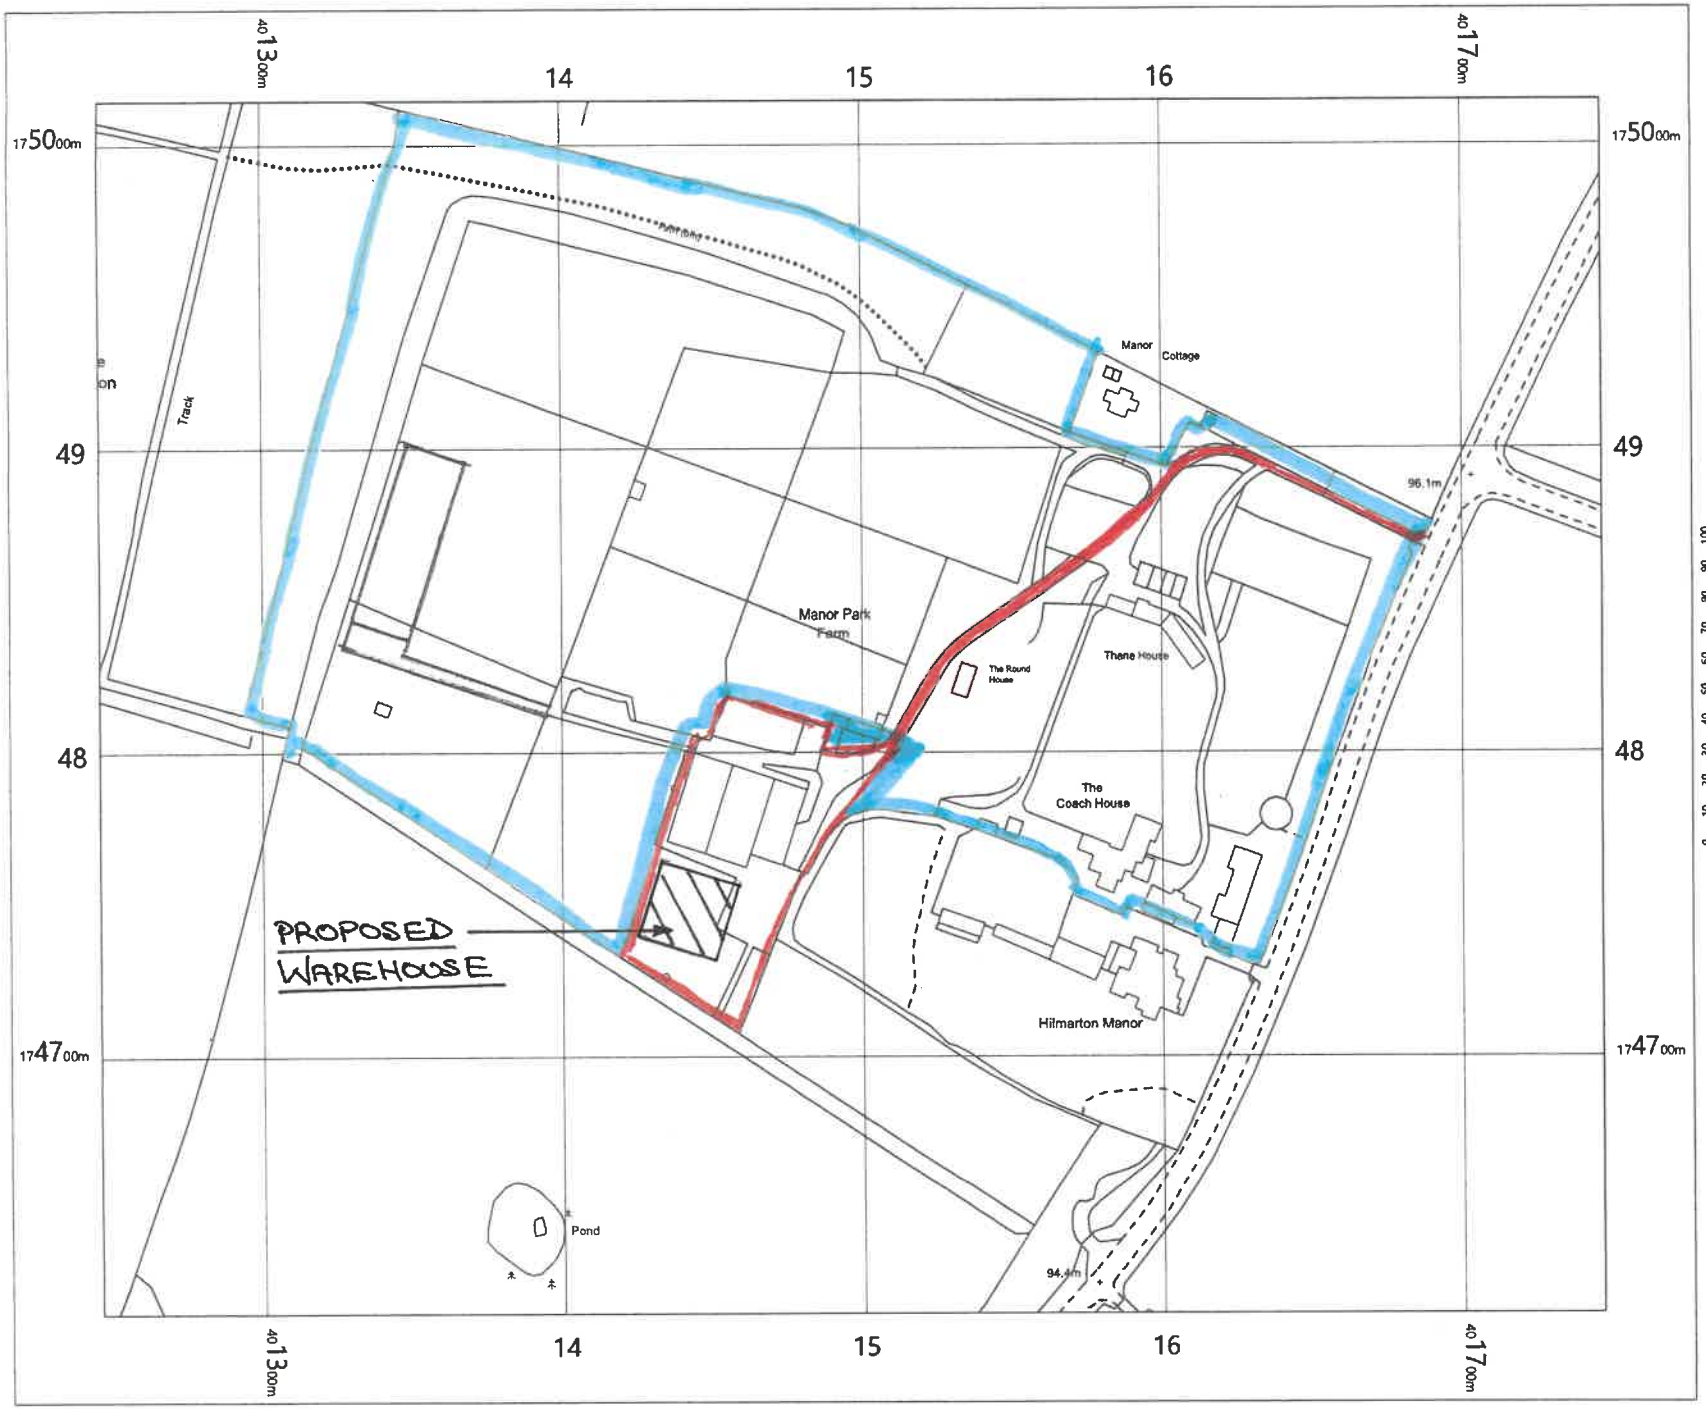

THANE HOUSE
HILMARTON
CALNE
SN11 8SB

N

DATE:-
JUNE 2023

OS MasterMap 1250/2500/10000 scale
Tuesday, September 3, 2019, ID: CM-00824981
www.centremapslive.co.uk

1:2500 scale print at A4, Centre: 401496 E, 174815 N

©Crown Copyright Ordnance Survey. Licence no. 100019980

Data

CENTRE MAPS LIVE.

FOR A BETTER POINT OF VIEW