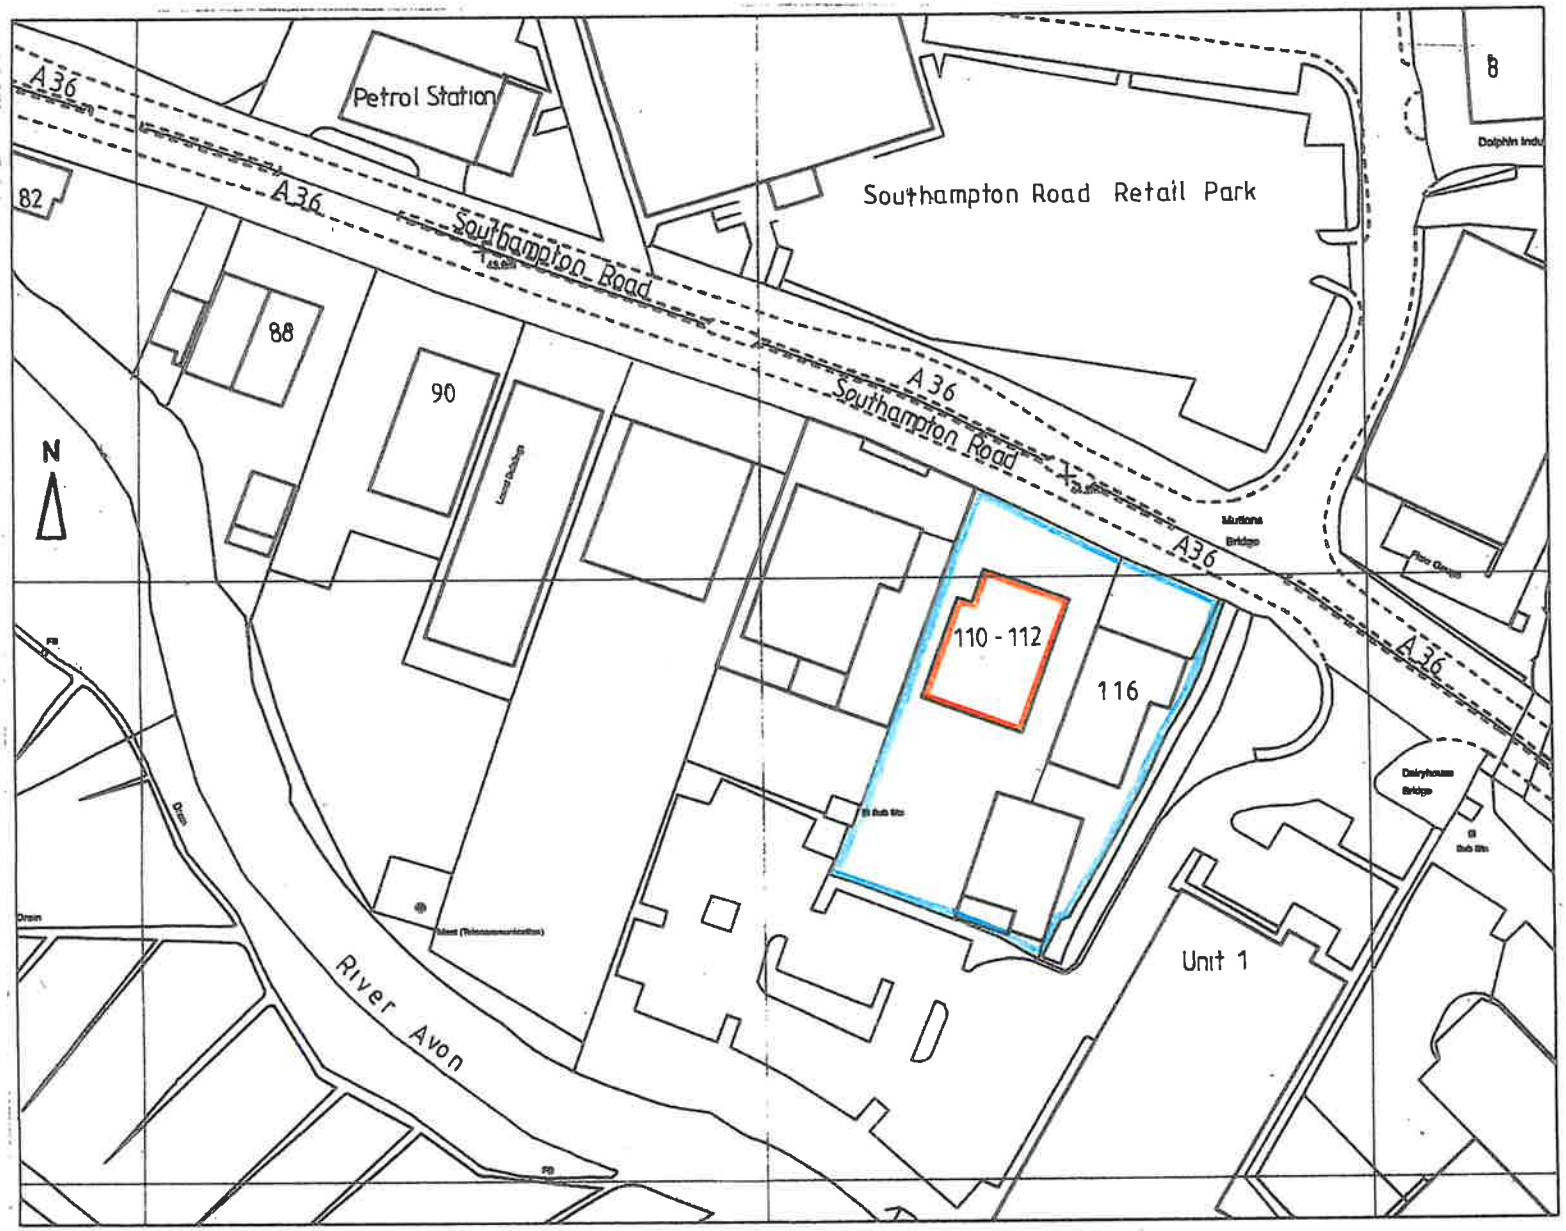

PLAN No K P 1 LOCATION PLAN Scale 1 : 1250

0 10 20 30 40 50 60m

110-112 SOUTHAMPTON ROAD,SALISBURY,WILTSHIRE.