Land North of
Oaklands
Clarendon Road
Alderbury
Salisbury
SP5 3AX

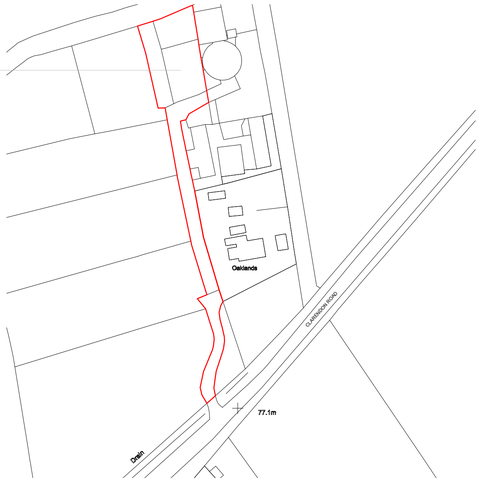

1 Site Location Plan, Scale 1:1250 at A1



Land North of
Oaklands
Clarendon Road
Alderbury
Salisbury
SP5 3AX

Main access

3 Existing Block Plan, Scale 1:500 at A1

Land North of
Oaklands
Clarendon Road
Alderbury
Salisbury
SP5 3AX

Proposed
log cabin

Proposed
parking spaces

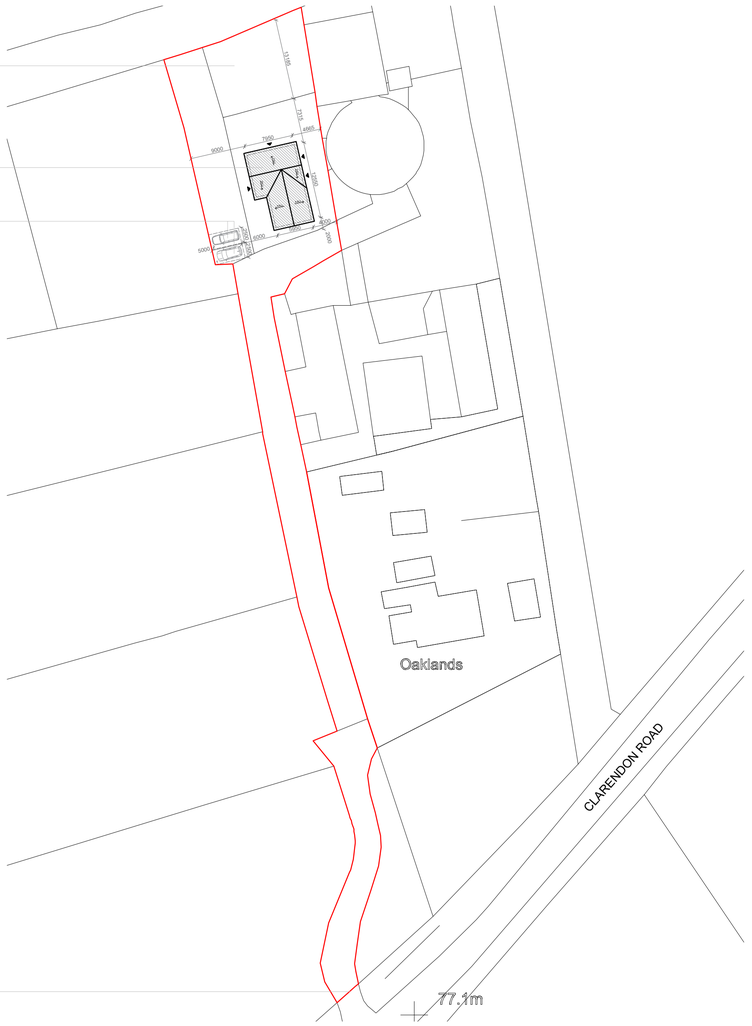

Main access

3 Proposed Block Plan, Scale 1:500 at A1

Disclaimer:

Drawing must not be reissued, loaned or copied without the written consent of BeforeBricks. All errors, omissions, discrepancies should be reported to BeforeBricks immediately. All dimensions to be checked before site fabrication by the contractor, his sub-contractor or supplier. Any deviation from the drawing to be reported to BeforeBricks immediately. This drawing is not intended for purposes of construction. Do not scale off drawings.

Notes:

1. Site Location Plan
2. Existing Block Plan
3. Proposed Block Plan



BeforeBricks

020 4586 8996

hello@beforebricks.com

https://www.beforebricks.com/

3rd Floor, 86-90 Paul St.
London EC2A 4NE

Client: Christian G Bishop

Site: Land North of Oaklands, Clarendon Road, Alderbury, Salisbury, SP5 3AX

Project description:
Log cabin

Title: Site Location Plan, Existing and Proposed Block Plan

Drawing Status: **PLANNING**

Date: 21/12/2023 Drawn by: TR
Scale: various Checked by:

Northpoint for drawings No/s 1-3:

Drawing No/s: 1-3