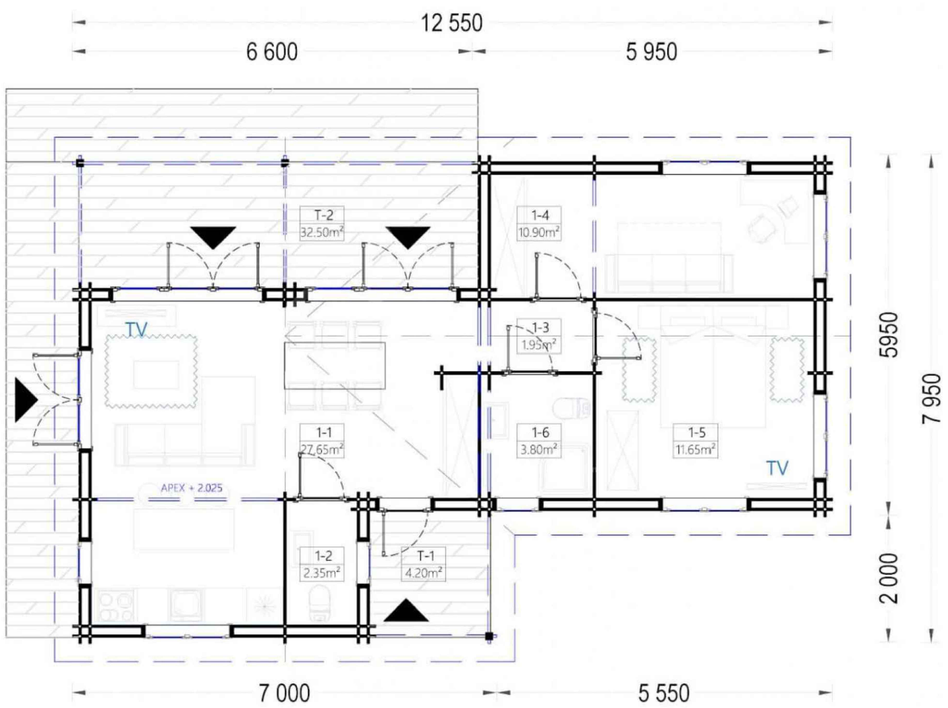

4 Proposed Ground Floor Plan

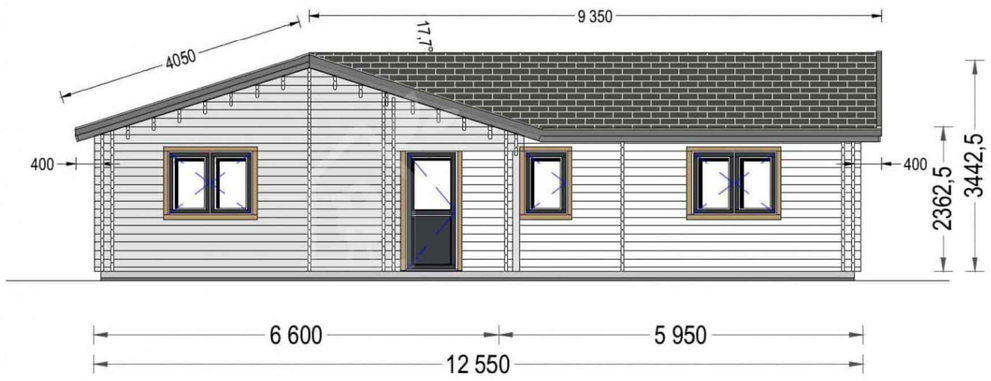

5 Proposed West Elevation



6 Proposed North Elevation

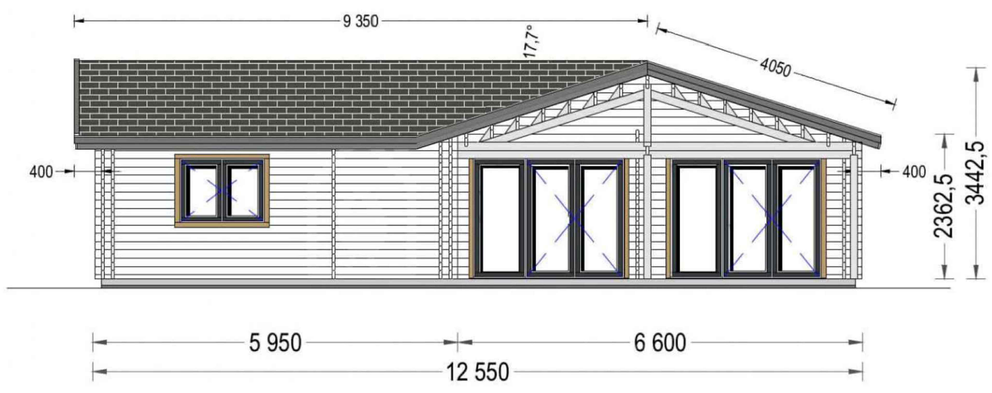

7 Proposed East Elevation



8 Proposed South Elevation

Disclaimer:

Drawing must not be reissued, loaned or copied without the written consent of BeforeBricks. All errors, omissions, discrepancies should be reported to BeforeBricks immediately. All dimensions to be checked before site fabrication by the contractor, his sub-contractor or supplier. Any deviation from the drawing to be reported to BeforeBricks immediately. This drawing is not intended for purposes of construction. Do not scale off drawings.

Notes:

4 Proposed Ground Floor Plan
5 Proposed West Elevation
6 Proposed North Elevation
7 Proposed East Elevation
8 Proposed South Elevation



BeforeBricks
020 4586 8996
hello@beforebricks.com
https://www.beforebricks.com/
3rd Floor, 86-90 Paul St.
London EC2A 4NE

Client: Christian G Bishop

Site: Oaklands, Clarendon Road, Alderbury, Salisbury, SP5 3AX

Project description:
Log house

Title: Proposed plans

Drawing Status: **PLANNING**

Date: 21/12/2023 Drawn by: TR
Scale: 1:50 at A1 Checked by:

0 1 2m

Northpoint for drawings No/s 4:

Drawing No/s: 4-8