
1M @ 1:100
5M @ 1:500


2M @ 1:50
50M @ 1:1250

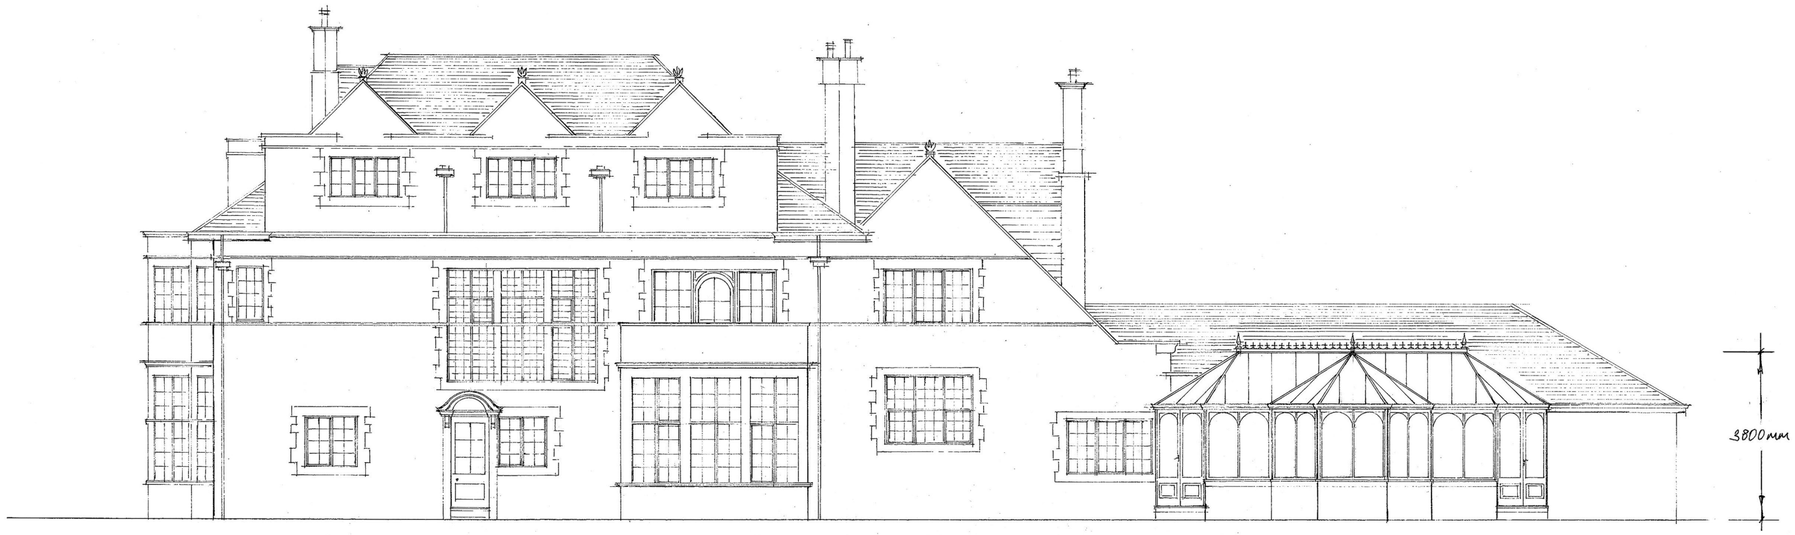

EAST FACING ELEVATION



SOUTH FACING ELEVATION

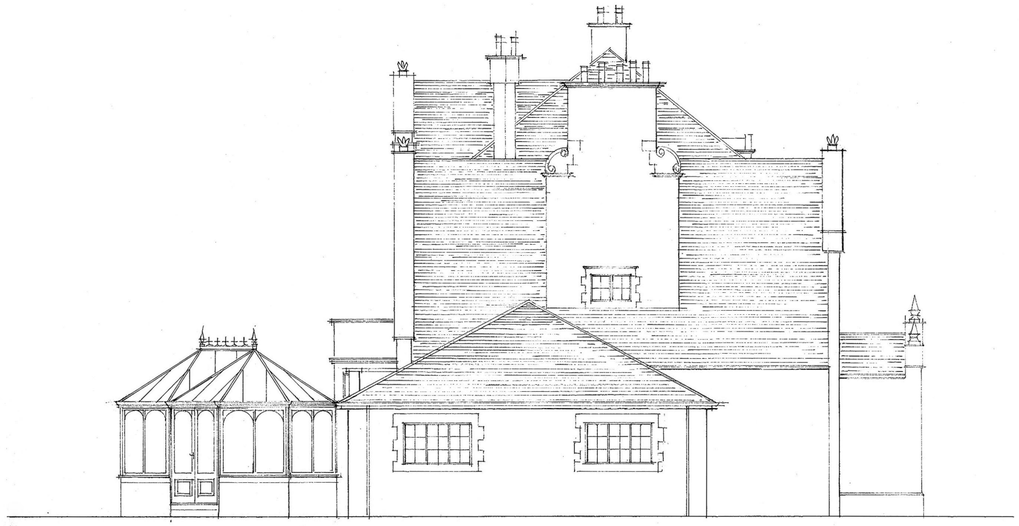

NORTH FACING ELEVATION

VALE
GARDEN
HOUSES
LTD

LONDONTHORPE ROAD
GRANTHAM
LINCOLNSHIRE, NG31 9SJ
TEL: 01476 564433 FAX: 01476 578555

NOTE:
BASEWORKS ARE TO BE SET OUT ONLY TO FOUNDATION DRAWINGS. CONTRACTORS AND ERECTORS MUST VERIFY ALL DIMENSIONS ON SITE BEFORE WORK COMMENCES.

THIS DRAWING, ITS DESIGN AND APPLICATION TO SITE, AND ITS COMPONENTS REMAINS THE PROPERTY OF VALE GARDEN HOUSES LTD. AND MAY NOT BE REPRODUCED IN ANY WAY WITHOUT PRIOR CONSENT

Rev	Date:	Details:

Client: 58456
MR & MRS. SHAW

Address:
BEAUCHAMP
BARKERS HILL
OONHEAD ST. ANDREW
SHAFTESBURY
DORSET
SP7 9EB

Scale:	Date:
1:100 @ A2	2ND NOV" 2023
Drawn By:	**Checked By:**
AMY	JW

Drawing:
EXISTING ELEVATIONS

Drawing No.
A2011/11111-12 (P1)