

HW
02/01/2024

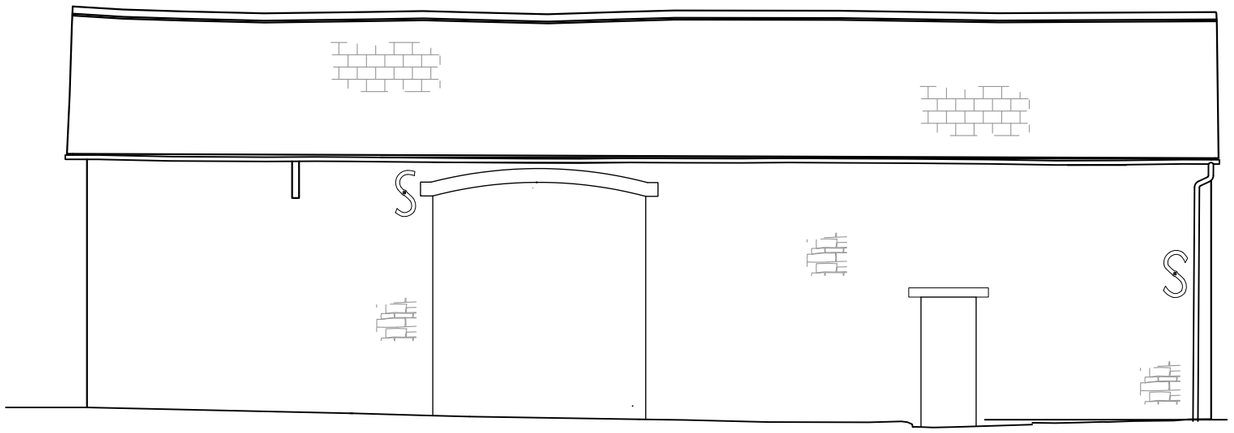


South elevation




North elevation

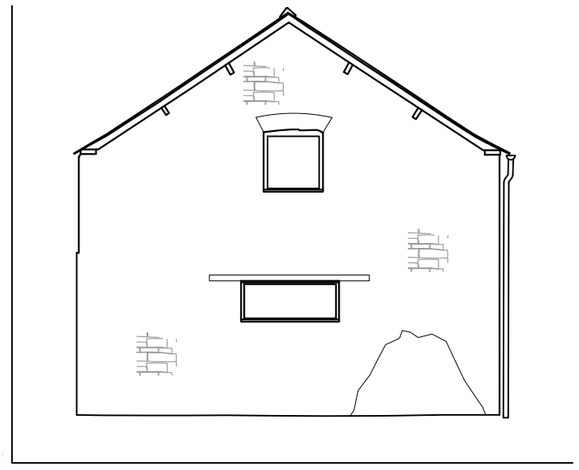

West elevation

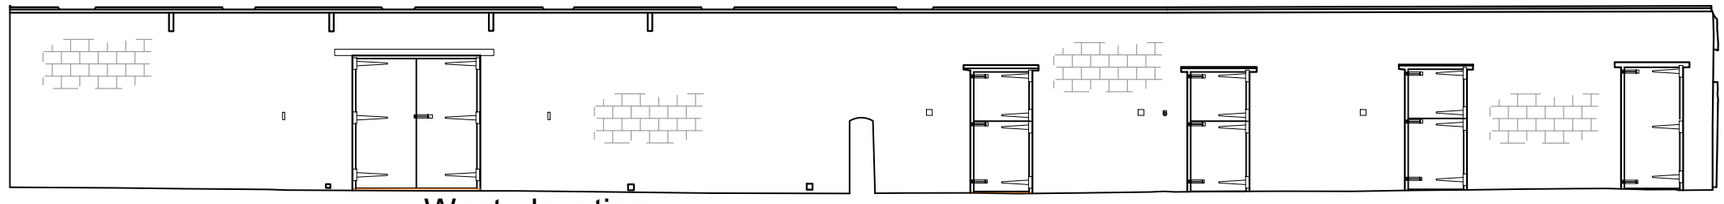

West elevation

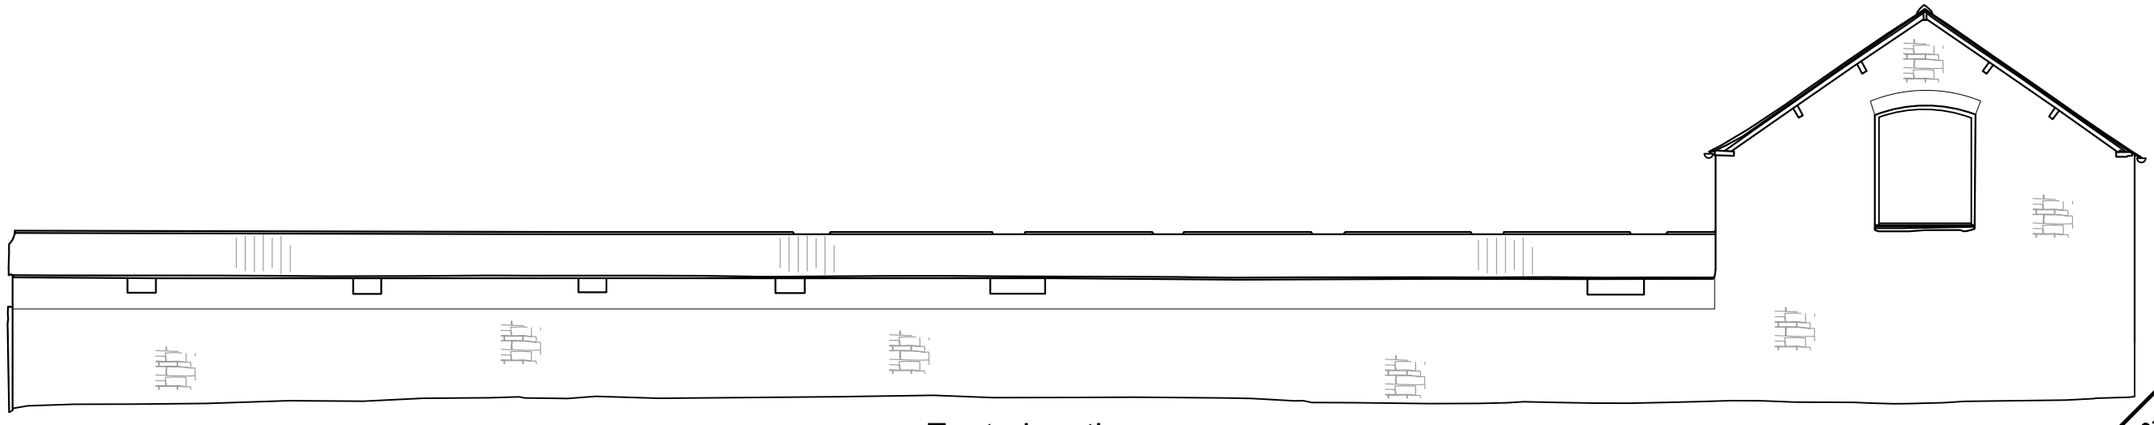

East elevation

Stone Barn-existing elevations

1:100
@ A3

MATHEWSON WATERS ARCHITECTS
The Old Surgery
Crowle Road . Lambourn
Berkshire . RG17 8NR
enquiries@mw-architects.co.uk
www.mw-architects.co.uk
01488 73131
Wiltshire Studio:
07540 765562
Devizes Studio:
01380 721994
RIBA Chartered Practice

22102.119

PROJECT

Pry Farm, Purton

REVISION	DATE	AMENDMENTS
-	-	-

SCALE BAR - 1:100

0 1 2 3 4 5m

ALL FIGURED DIMENSIONS ARE TO BE TAKEN IN PREFERENCE TO SCALED DIMENSIONS AND ANY INACCURACIES ARE TO BE REPORTED TO THE ARCHITECT. DIMENSIONS TO BE CHECKED ON SITE BEFORE ANY WORK IS PUT IN HAND OR PREFABRICATED. COPYRIGHT OF THIS DRAWING IS RETAINED BY THE ARCHITECT AND IT MUST NOT BE REPRODUCED WITHOUT THEIR WRITTEN CONSENT.

© MATHEWSON WATERS ARCHITECTS LLP