
Yew Tree House_SN10 3QP

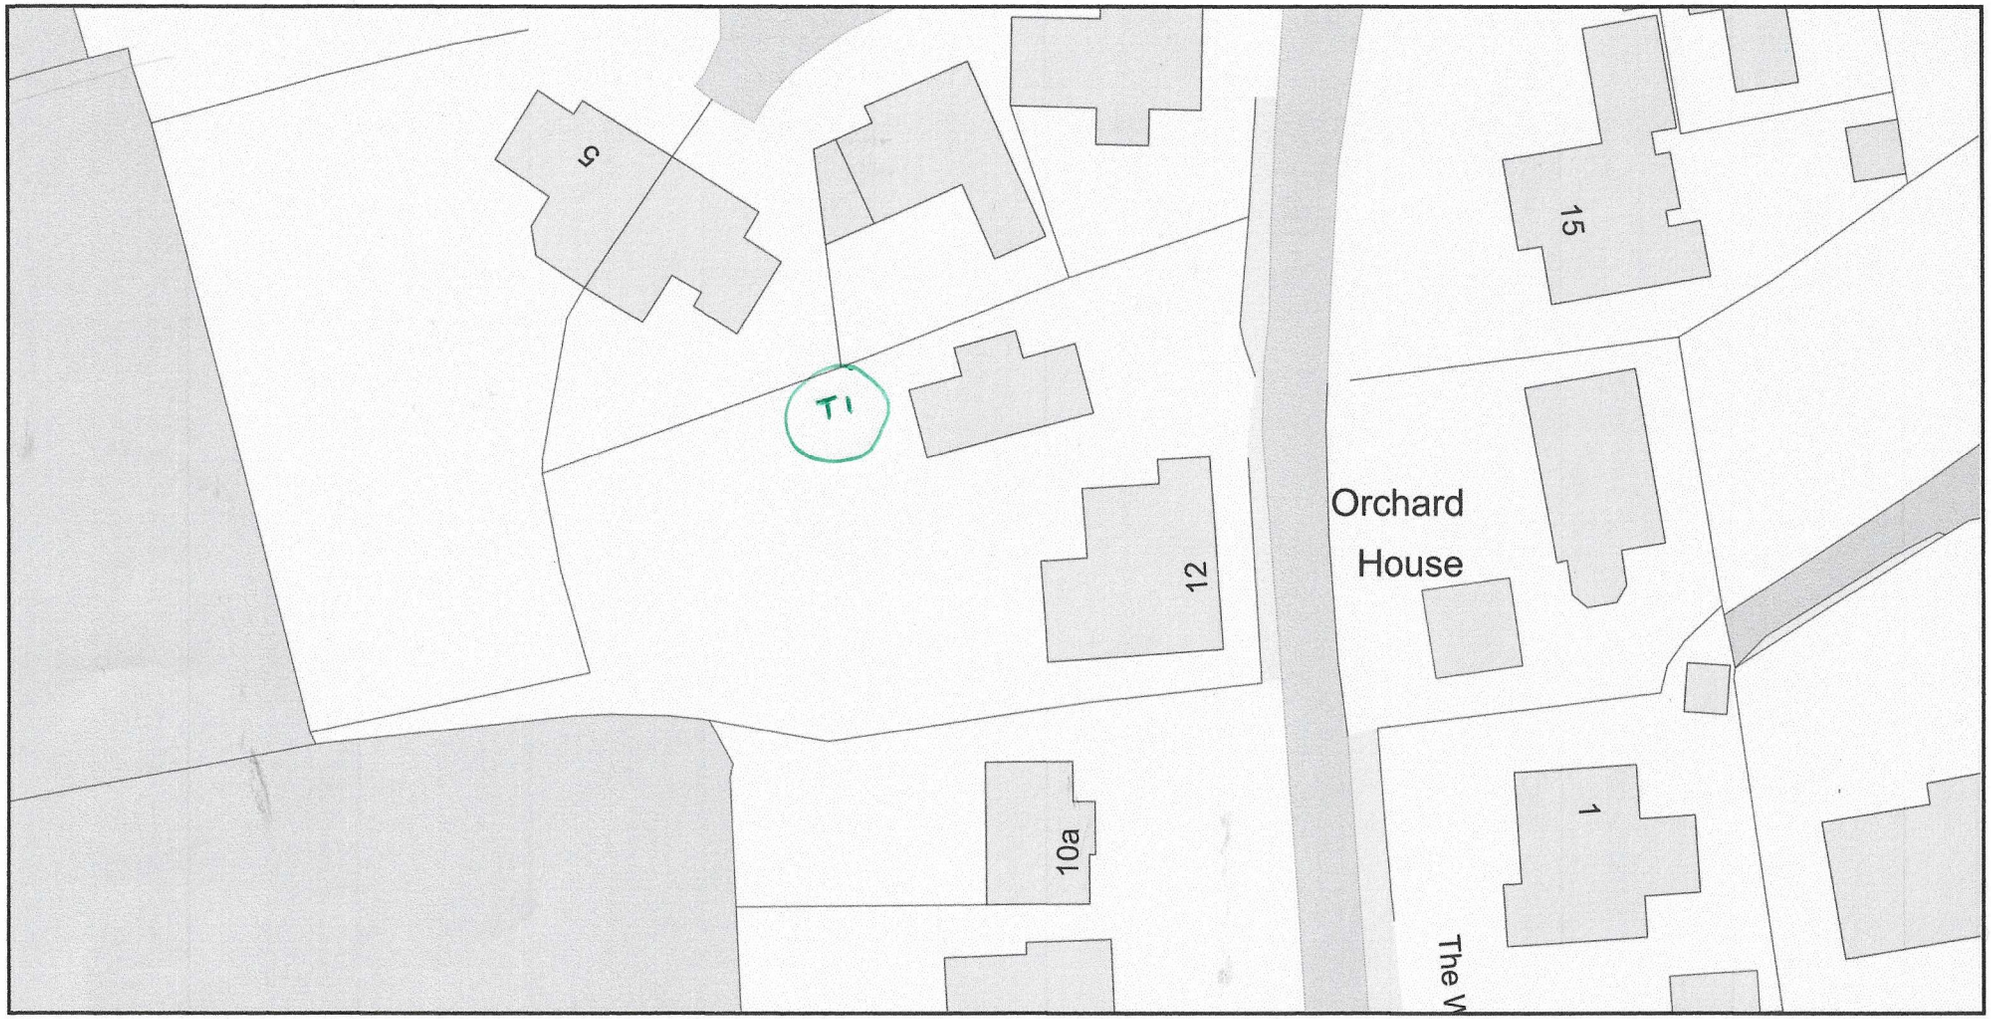

ReQuestaPlan

Plan Produced for: Green Farm Tree Care

Date Produced: 03 Jan 2024

Plan Reference Number: TQRQM24003102852663

Scale: 1:500 @ A4

© Crown copyright and database rights 2023 OS 100042766