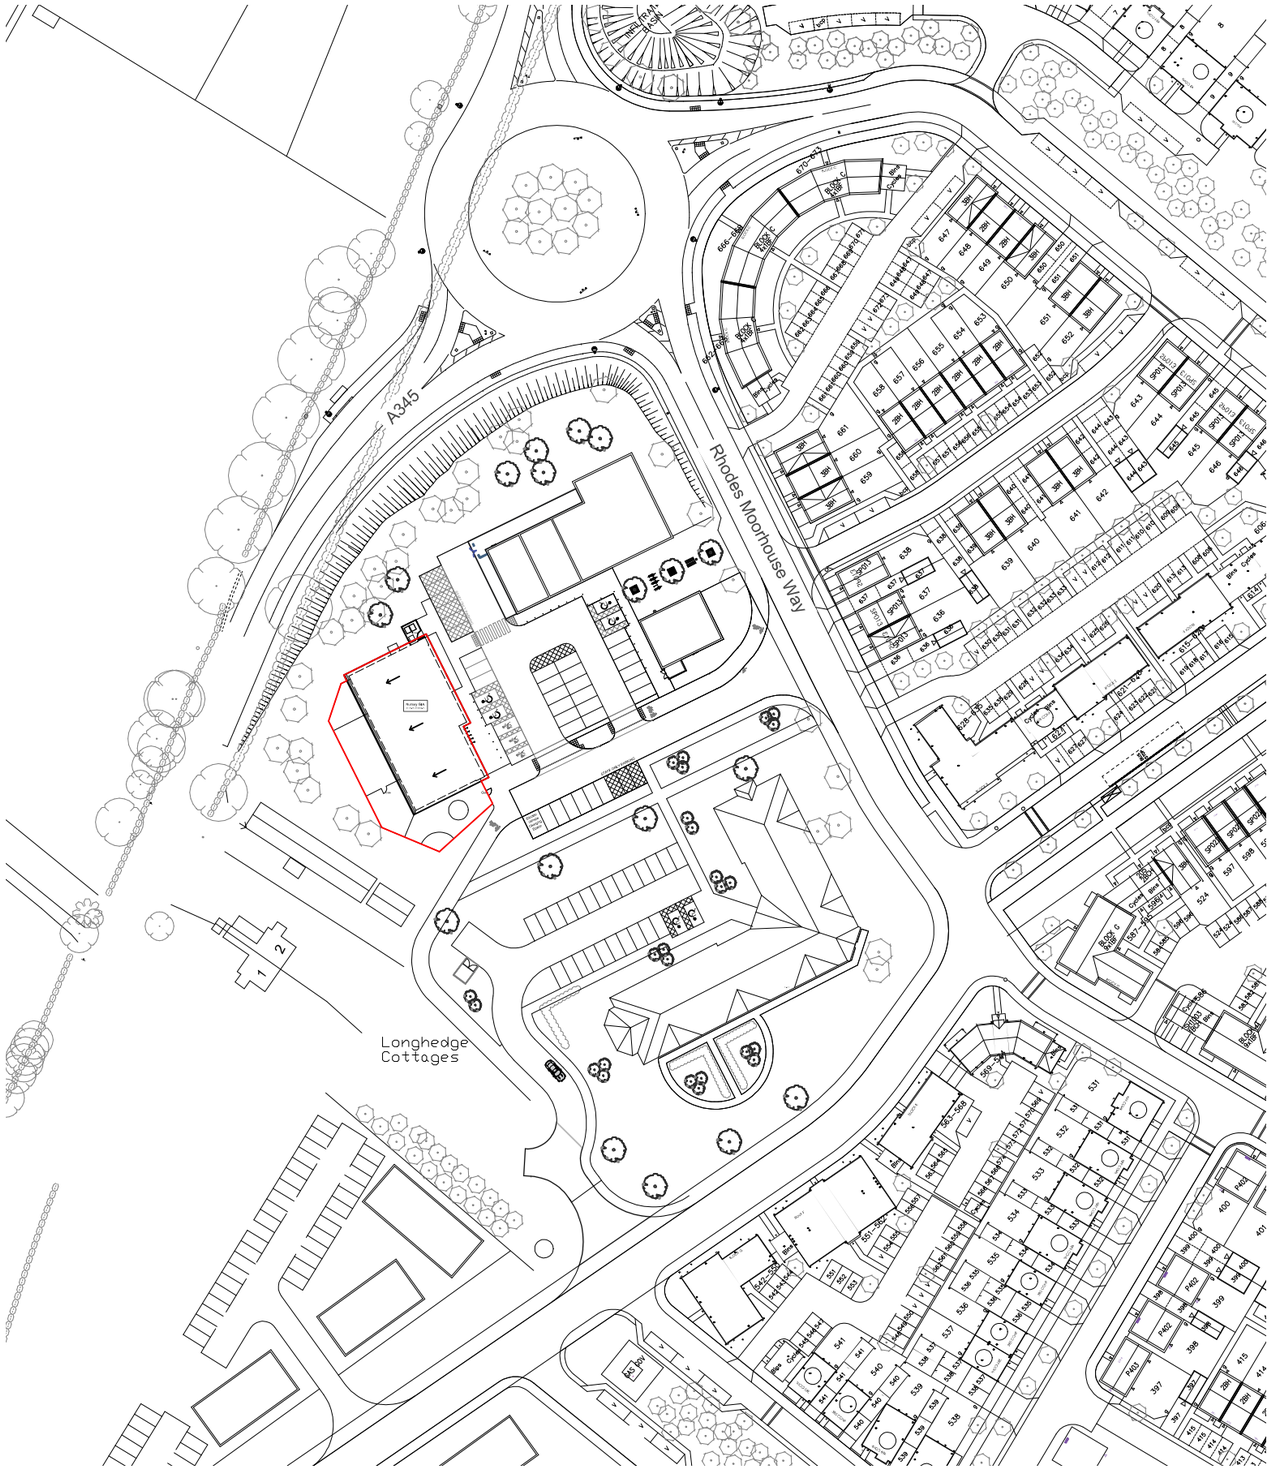


0 10 20 30 40 50 60 70 80 90 100 metres

orme

HDN Old Sarum, Salisbury

revision	revision date

title	location plan
date	04.02.20
scale	1:1250 @ A3
drawing#	1032/001 rev *

The title, copyright and confidential information in this document belongs to Orme Limited, all rights reserved. All dimensions to be checked on site before work commences and any discrepancies reported to the Architect immediately. This drawing is to be read in conjunction with other documents issued by the Architect.

Mill Farm Barns, Tuckers Lane, Baltonsborough , Glastonbury, BA6 8RH :: t 01458 445100 :: info@orme-architecture.com