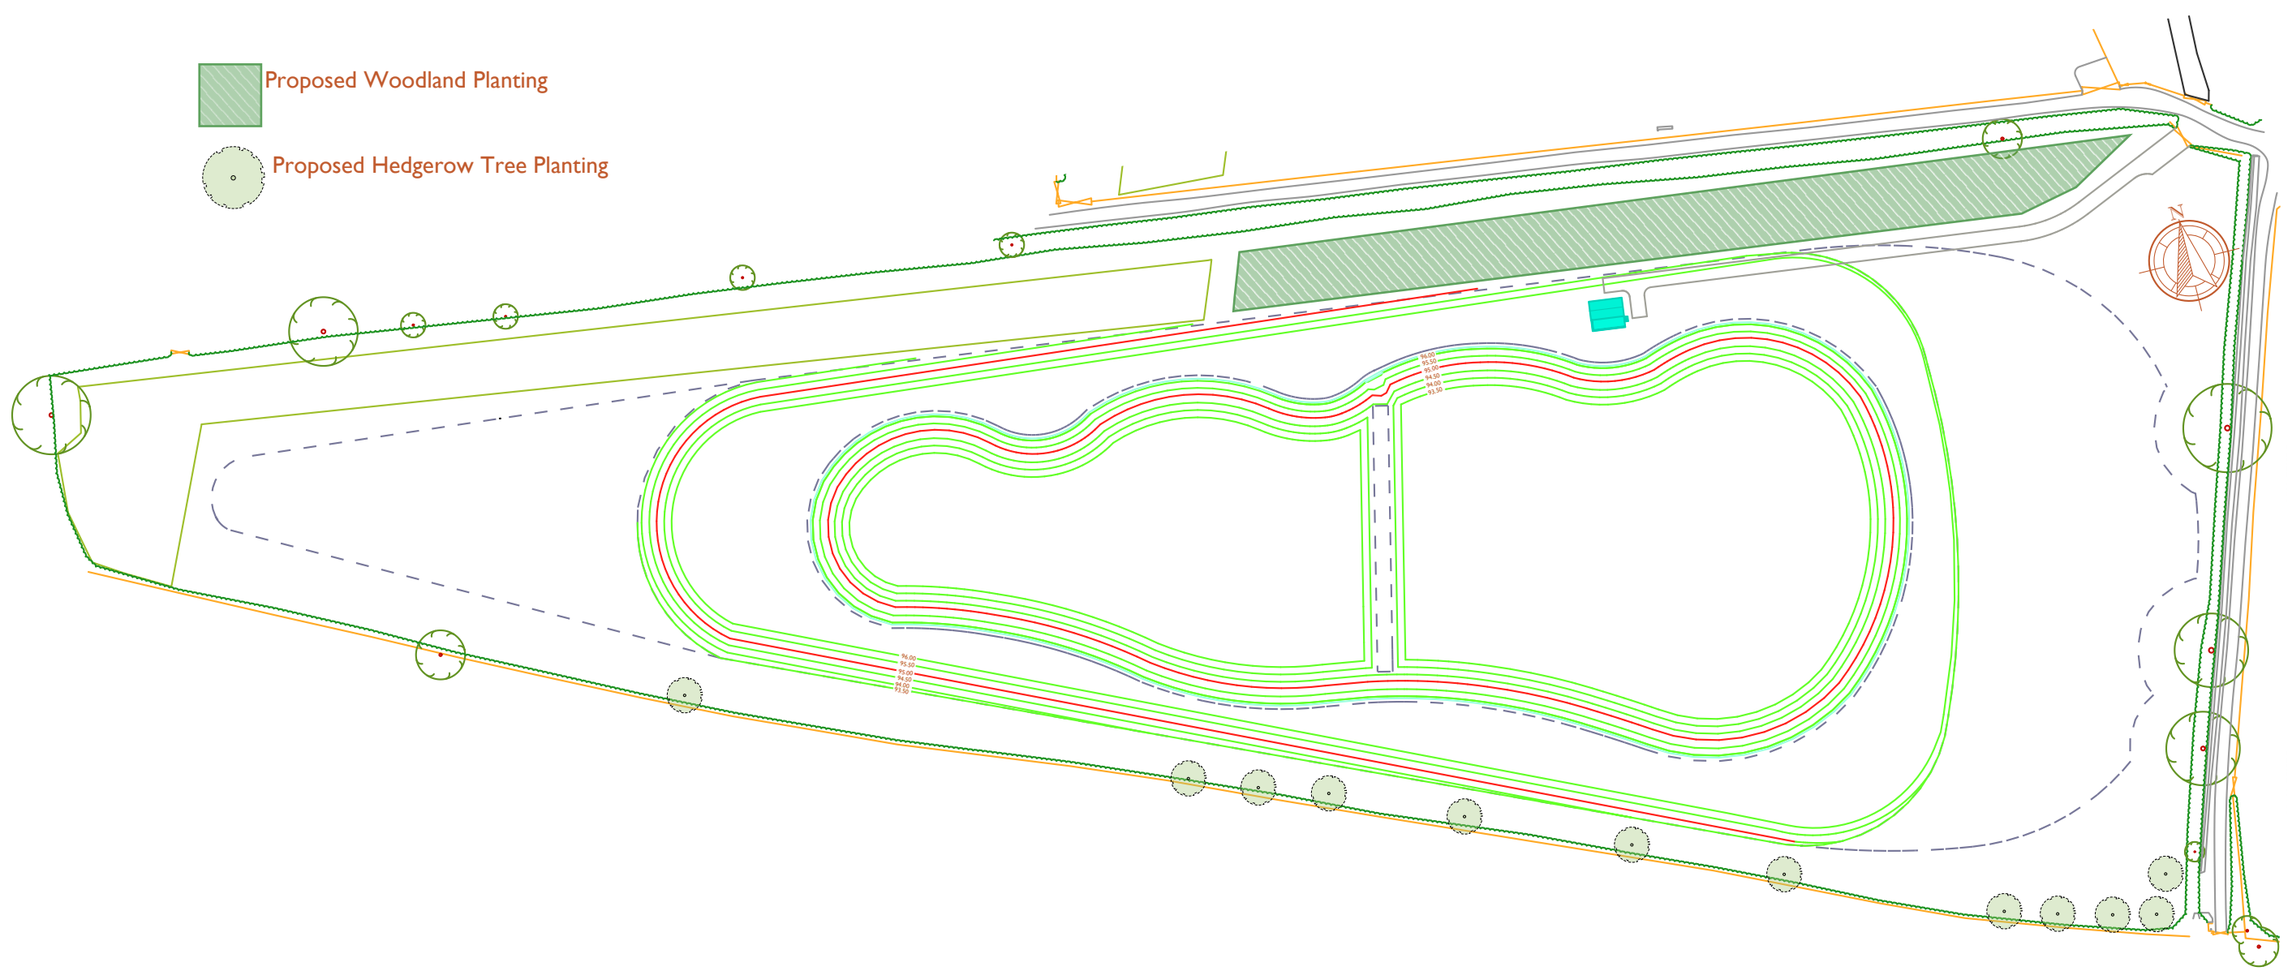


All planting should be carried out in accordance with BS4428:1989, Code of practice for general landscape operations (excluding hard surfaces) & BS8545:2014 Trees: from nursery to independence in the landscape.

Trees to be planted between November and March. Plant to a minimum depth of 400mm and width of 600mm, ensuring that the root collar of the plant is level with the surface of the ground when completed. All plants should be well heeled in after planting and watered in during dry weather. If supplied as bare root specimens, ensure that the roots do not dry out by keeping them under a moist cloth or in a bucket of water during planting. Avoid planting in very cold or wet weather.

All new planting shall be carried out in first available season following completion of the development, any plants which within a period of 5 years, die, are removed or become seriously damaged or diseased shall be replaced in the next planting season with others of a similar size and species, unless otherwise agreed in writing by the local planning authority.

Protect the plants from damage by wild animals and stock with the use of spiral tree guards or rabbit netting to be removed after 3 – 5 years when the plants are well established.

In first year after planting spot weed with non-selective herbicide in mid-May, mid-July and August. In subsequent two years treat with Propyzamide herbicide granules during October – January period.

Woodland Planting:
Total Planting area = 2400m^2

Plants to be a random mix of Oak (60%), Hazel (10%), Hawthorn (10%), Field Maple (20%).
All plants to sourced as whips at a height of 60 - 90cm.

Hedgerow Tree Planting:
Total Planting: No11 Trees

Plants to be a random mix Ash (30%), Birch (30%), Field Maple (30%), Willow (10%).
All plants to sourced as whips at a height of 60 - 90cm.

All dimensions to be checked on site. Drawing for planning purposes only - Not for construction. Reproduction of this drawing is prohibited without the consent in writing of Land Development & Planning Consultants Ltd. Site plans are reproduced from the Ordnance Survey sheets with the permission of The Controller of HM Stationery Office. Crown Copyright Reserved. Licence Number AL546755.

The Studio,
82 Broadmead,
Corsham,
SN13 9AP

DATE
December. 2023

DESCRIPTION
Landscaping Plan

SCALE:
1:1250 @ A3

PROJECT NO.
LDC.2291E

PROJECT
Gryphon Lodge Farm,
SN6 6RQ

DRAWING No.
07

REVISION