
REVISION	DRAWING No.	PROJECT NO.	DESCRIPTION	DATE
	05	LDC.2291E	Indicative Sections	December. 2023

PROJECT
Gryphon Lodge Farm,
SN6 6RQ

SCALE:
1:1250 @ A3

The Studio,
82 Broadmead,
Corsham,
SN13 9AP

All dimensions to be checked on site. Drawing for planning purposes only - Not for construction. Reproduction of this drawing is prohibited without the consent in writing of Land Development & Planning Consultants Ltd. Site plans are reproduced from the Ordnance Survey sheets with the permission of The Controller of HM Stationery Office. Crown Copyright Reserved. Licence Number AL5467S5.

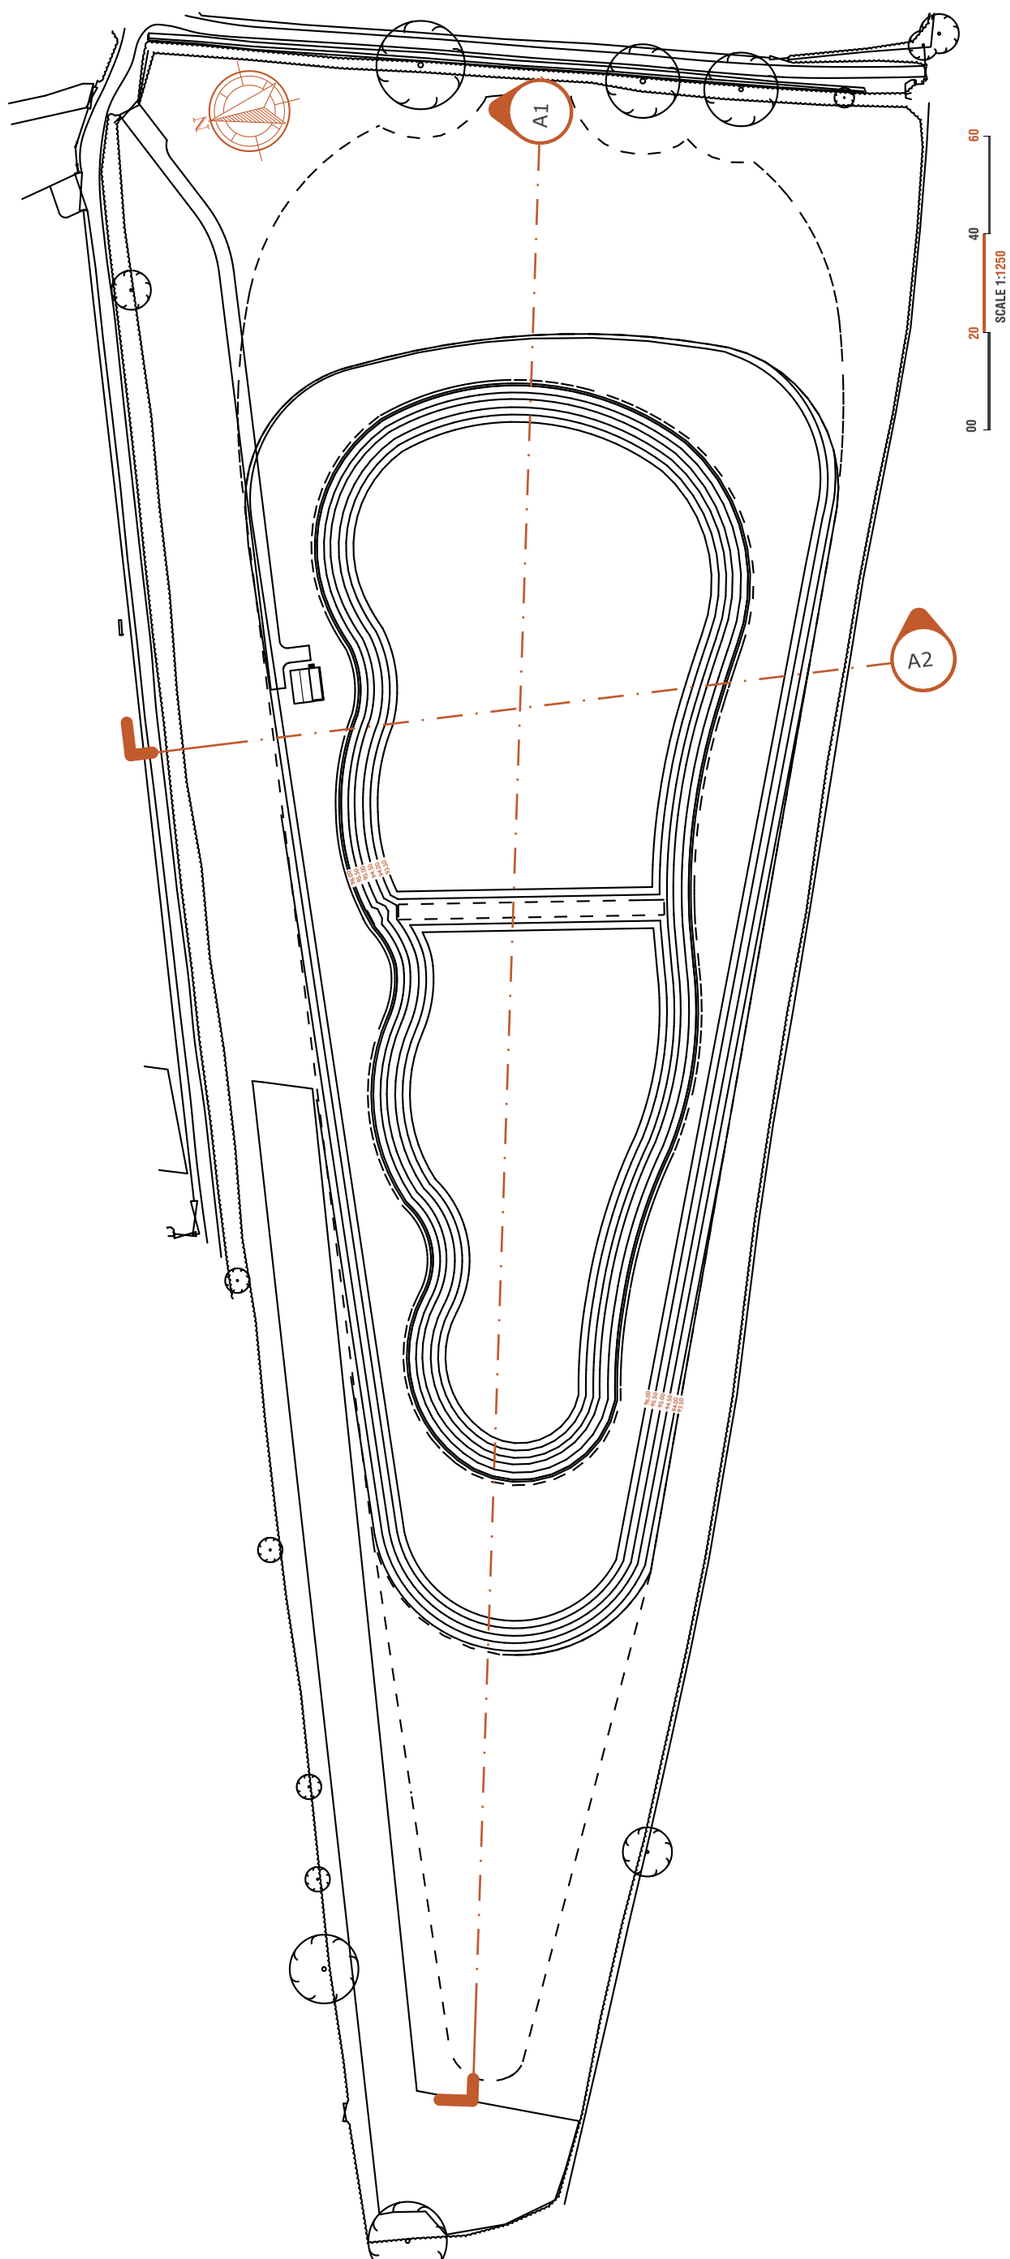

SCALE 1:50
00 0.5 01 1.5 02

SCALE 1:100
00 01 02 03 04

SCALE 1:200
00 02 04 06 08

SCALE 1:500
00 05 10 15 20

