
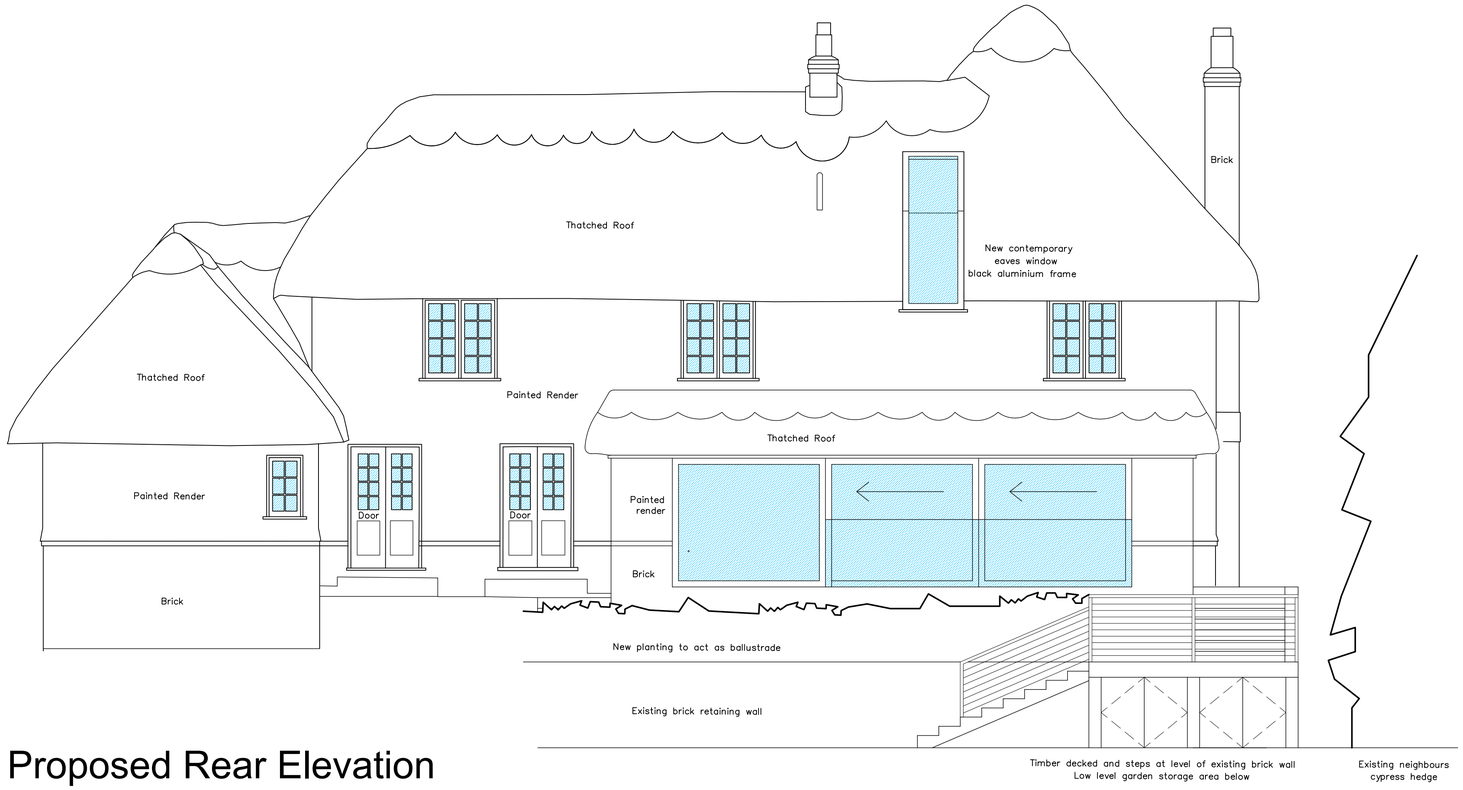



# Proposed Rear Elevation

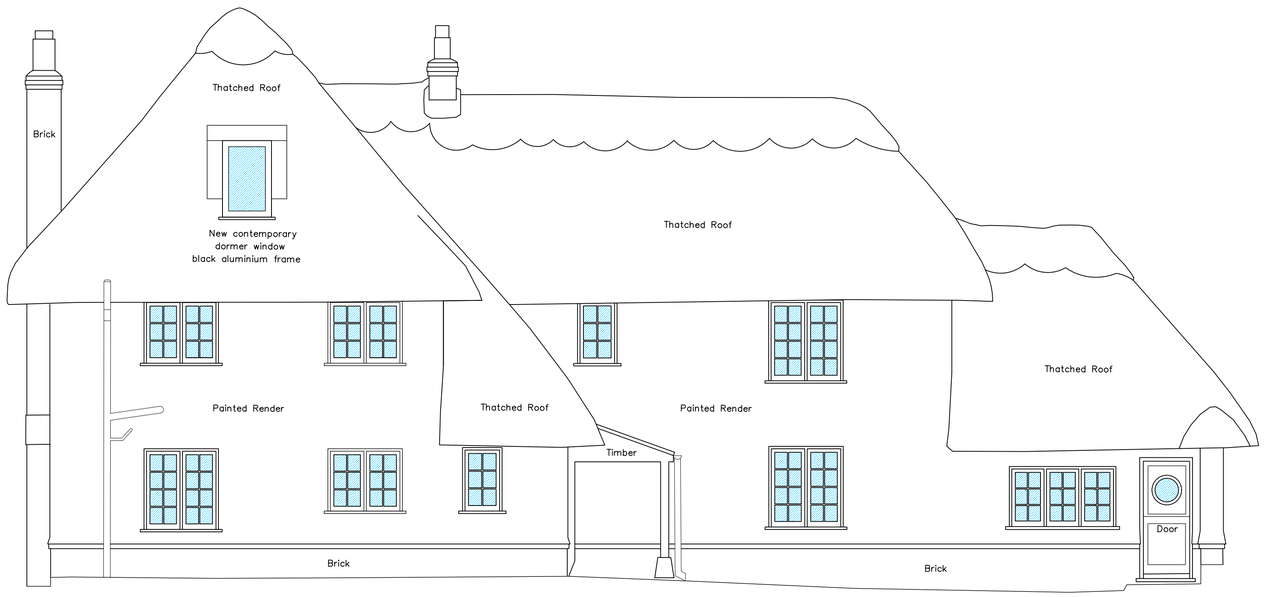


# Proposed Front Elevation

South East Elevation

Datum 64.00m

0 0.5 1 2 3 4 5m

1:50

All dimensions to be checked on site.
Written dimensions to be followed in preference to scaled dimensions.
All errors and emissions to be reported to Architect.

| Rev. | Date | Description | Issued by |
|---|---|---|---|
| 00 | 12.12.23 | Planning Application Issue | PK |

**PLANNING**

TW-2 ARCHITECTS

The Old Registry,
20 Amersham Hill,
High Wycombe,
Buckinghamshire,
HP13 6NZ

Tel: 01494 512717
Email: info@tw-2.co.uk
Web: www.tw-2.co.uk

Project Title

Keepers Cottage
Upper Woodford
Salisbury
SP4 6NU

Drawing Title

PROPOSED FRONT AND REAR ELEVATIONS

| Project No. | Scale @A1 | Drawn | Checked |
|---|---|---|---|
| 23 684 | 1:50 | PK | - |

Drawing No. Stage Rev.

**23 684 PL04** **00**