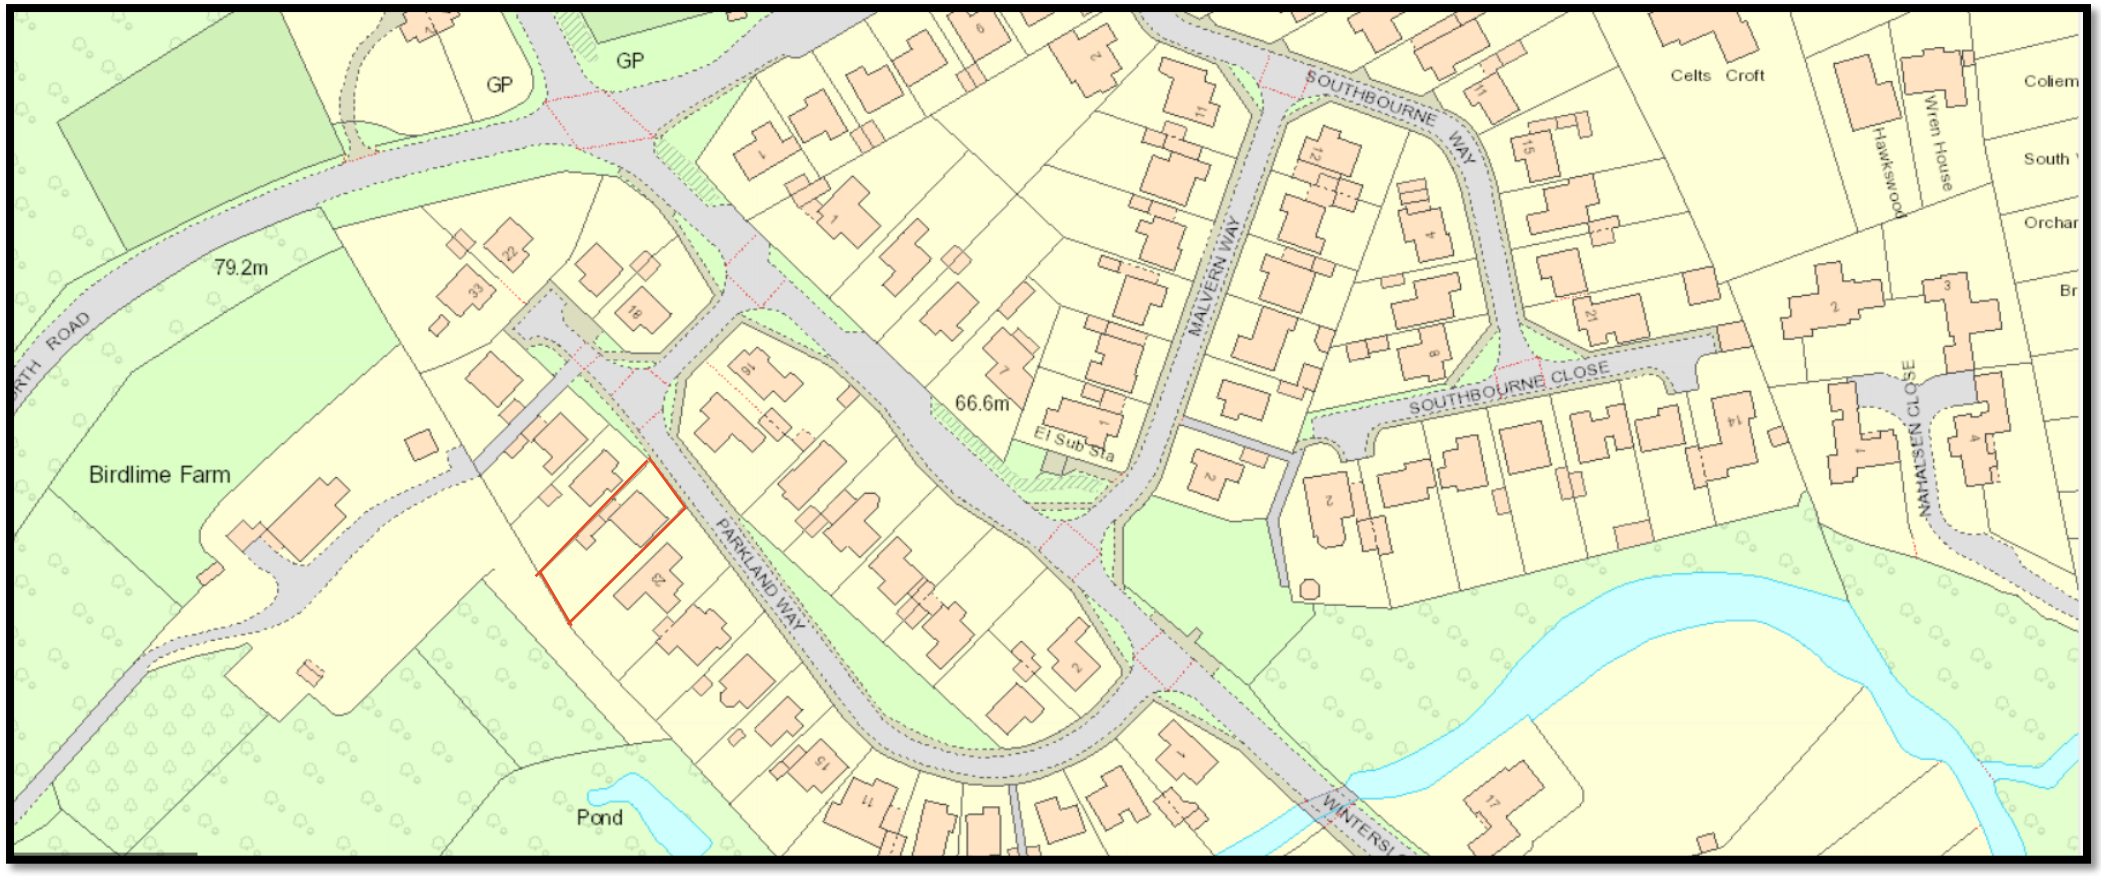


Location plan 25 Parkland Way Porton SP4 0LY 1:2500

0 50m