

© COPYRIGHT SCRACE ARCHITECTS 2020
DRAWING MUST NOT BE COPIED, USED OR DISCLOSED WITHOUT PRIOR PERMISSION.

REVISIONS

> Planning Issue 20/12/23

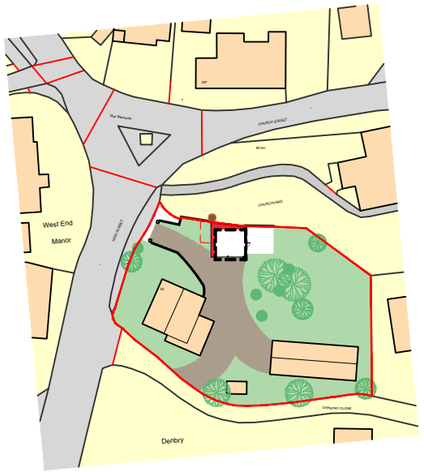

Existing Site Location Plan @ 1:1250

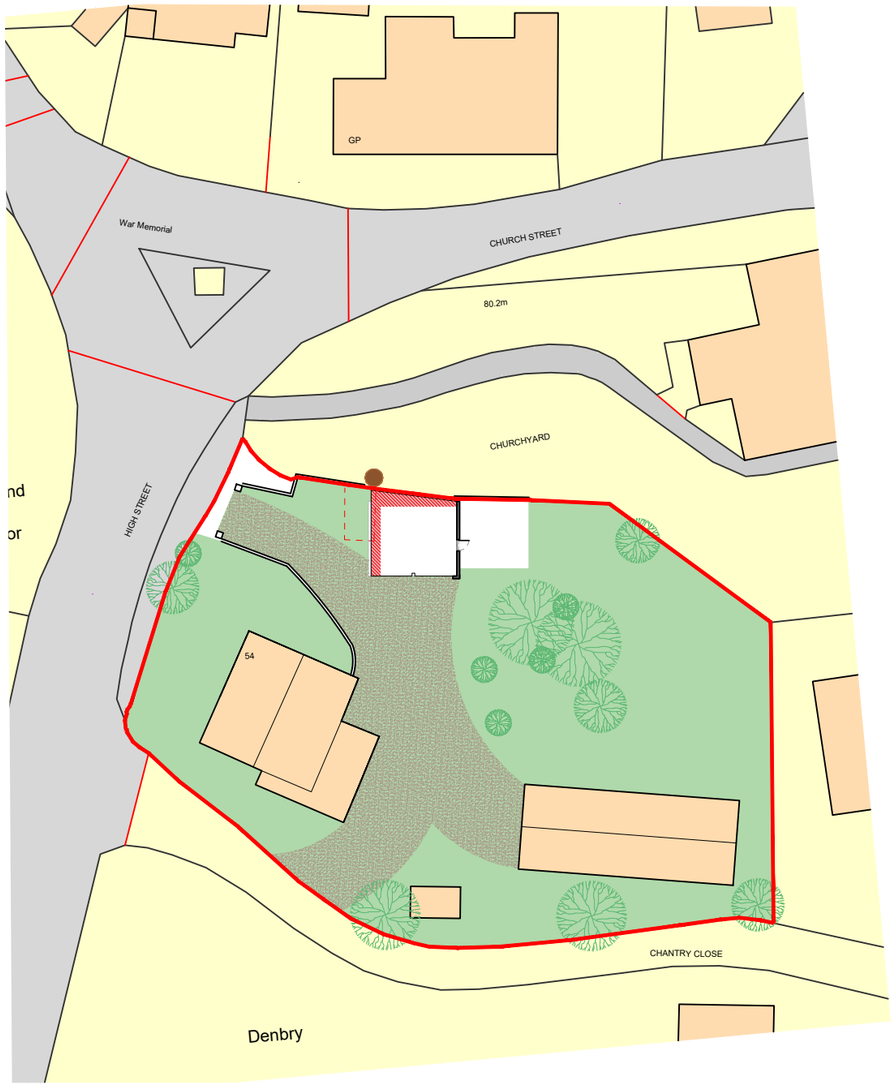

Proposed Site Layout @ 1:500

Licence Number - 100022432

SCALE IN METRES / 1:500

0 10 50

SCALE IN METRES / 1:1250

0 25 100 125

SCRACE ARCHITECTS
TEN
The Old Fire Station
Salt Lane
Salisbury
01722 658048
info@scracearchitects.co.uk

Project:
Refurbishment/Extension
Church Farm House, 54 High Street
Durrington, Wiltshire, SP4 8AQ

Drawing:
PLANNING
Site Location Plan

Drawing No: 23_134 / P000

Scale: 1:500 & 1:1250 @ A3

Origin: NOV 2023
Drawn by: TS