0 2.0 4.0 6.0 8.0 10.0M

SCALE BAR AT 1:200

HIGH TORY

RIVERSIDE

HAPPY VALLEY

EXISTING POST AND RAIL FENCE

+102.37

POST AND BARBED WIRE FENCE

+103.17

+101.81

NEW LINE TO BOTTOM OF BANK

+101.21

LINE OF TOP OF NEW BANK

+101.11

100.00

+101.11

REPLACE EXISTING FENCE WITH POST AND RAIL

+101.47 +101.52 +101.47 +101.49 +101.42 +101.33

+100.13 +100.22 +100.20 +100.30 +100.36 +100.41

G A R D E N

+97.42 +97.41 +97.43 +97.57 +97.54 +97.68

+99.46

EXISTING POST + LINK FENCE

+99.33

99.33 ↓

99.10

99.21

+99.29

99.74 M 100.00

SEPTIC TANK: (EXISTING)

99.21

NEW MANHOLE

DILAPIDATED SHED NOW DEMOLISHED

98.66 97.64 98.33 98.41 97.11

+98.97

GARAGE

REMOVE EXISTING DOOR & FRAME AND FIT 2133 WIDE UP AND OVER DOOR & GUIDES

99.05

+98.31

98.79

+98.30

98.48

TURNING AREA

98.26

99.03

+98.30

+98.26

98.18

98.36

ERECT NEW TIMBER POST AND RAIL FENCE ALONG TOP OF BANK

98.30 98.26 98.56 97.57 97.36

+98.44

98.57

97.95

+98.10

+97.65

+94.47 +94.74 +95.01 +95.19 +95.39 +95.63

+96.49

96.81

+97.03


+97.10

FORM NEW ACCESS TO LANE AS SHOWN: BATTER BACK BANKS AND LAY CONCRETE BLOCKS WITH 2no COURSES 100 x 100 GRANITE SETTS AND BREAKING JOINT.

R I V E R

E R

BLOCK PLAN

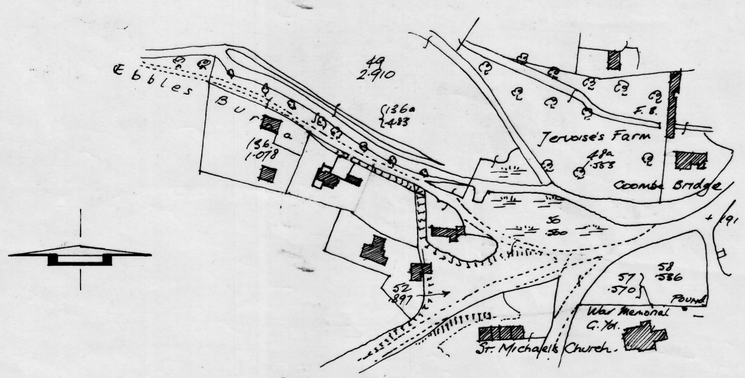

SITE PLAN
BASED ON O.S. SHEET WILTS LXXI. 6.
CROWN COPYRIGHT RESERVED
FOR IDENTIFICATION PURPOSES ONLY

SCALE 1:2500

NOTE:
LEVELS SHOWN MAY NOW NO LONGER BE CORRECT DUE TO REGRADING OF SURFACE

100.00 @ PROPOSED NEW LEVELS

100.00 + EXISTING LEVELS.

REVISION: LEVELS SHOWN TO GARDEN & TRACK 31.12.74

PROPOSED NEW BUNGALOW WITH INTEGRAL GARAGE ON LAND ADJOINING EBBLE COTTAGE, COOMBE BISSETT, SALISBURY, WILTS. FOR M. K. LUFFMAN ESQ.

SITE PLAN :- AS EXISTING

SCALE 1/2500 & 1/200	DRAWING No.
DRAWN BY: MKL A.R.I.C.S.	2029/1
CHECKED BY:	
DATE: 24. 3. 74.	

GAF 0018/71