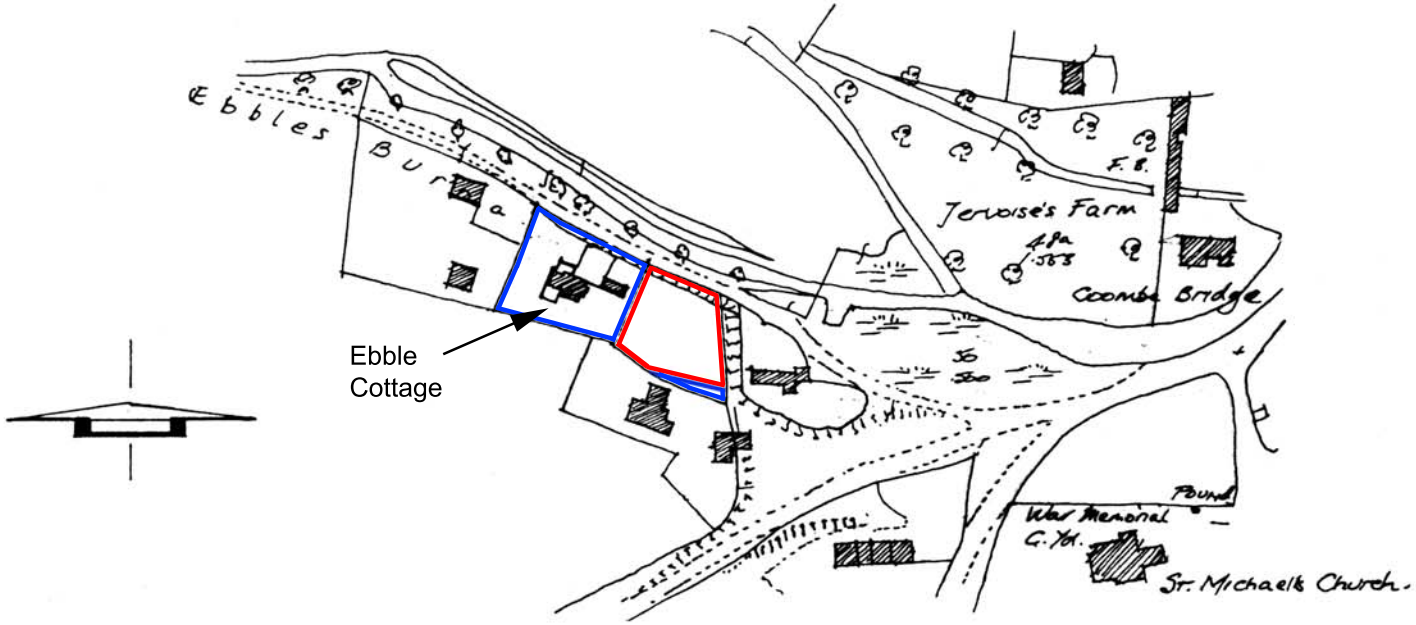


BASED ON O.S. SHEET WILTS LXXI. 6.
CROWN COPYRIGHT RESERVED
FOR IDENTIFICATION PURPOSES ONLY

Proposed New Bungalow with Integral Garage
on Land adjoining Ebble Cottage,
Coombe Bissett, Salisbury, Wilts.
for
M K Luffman

LOCATION PLAN

Scale 1:2500