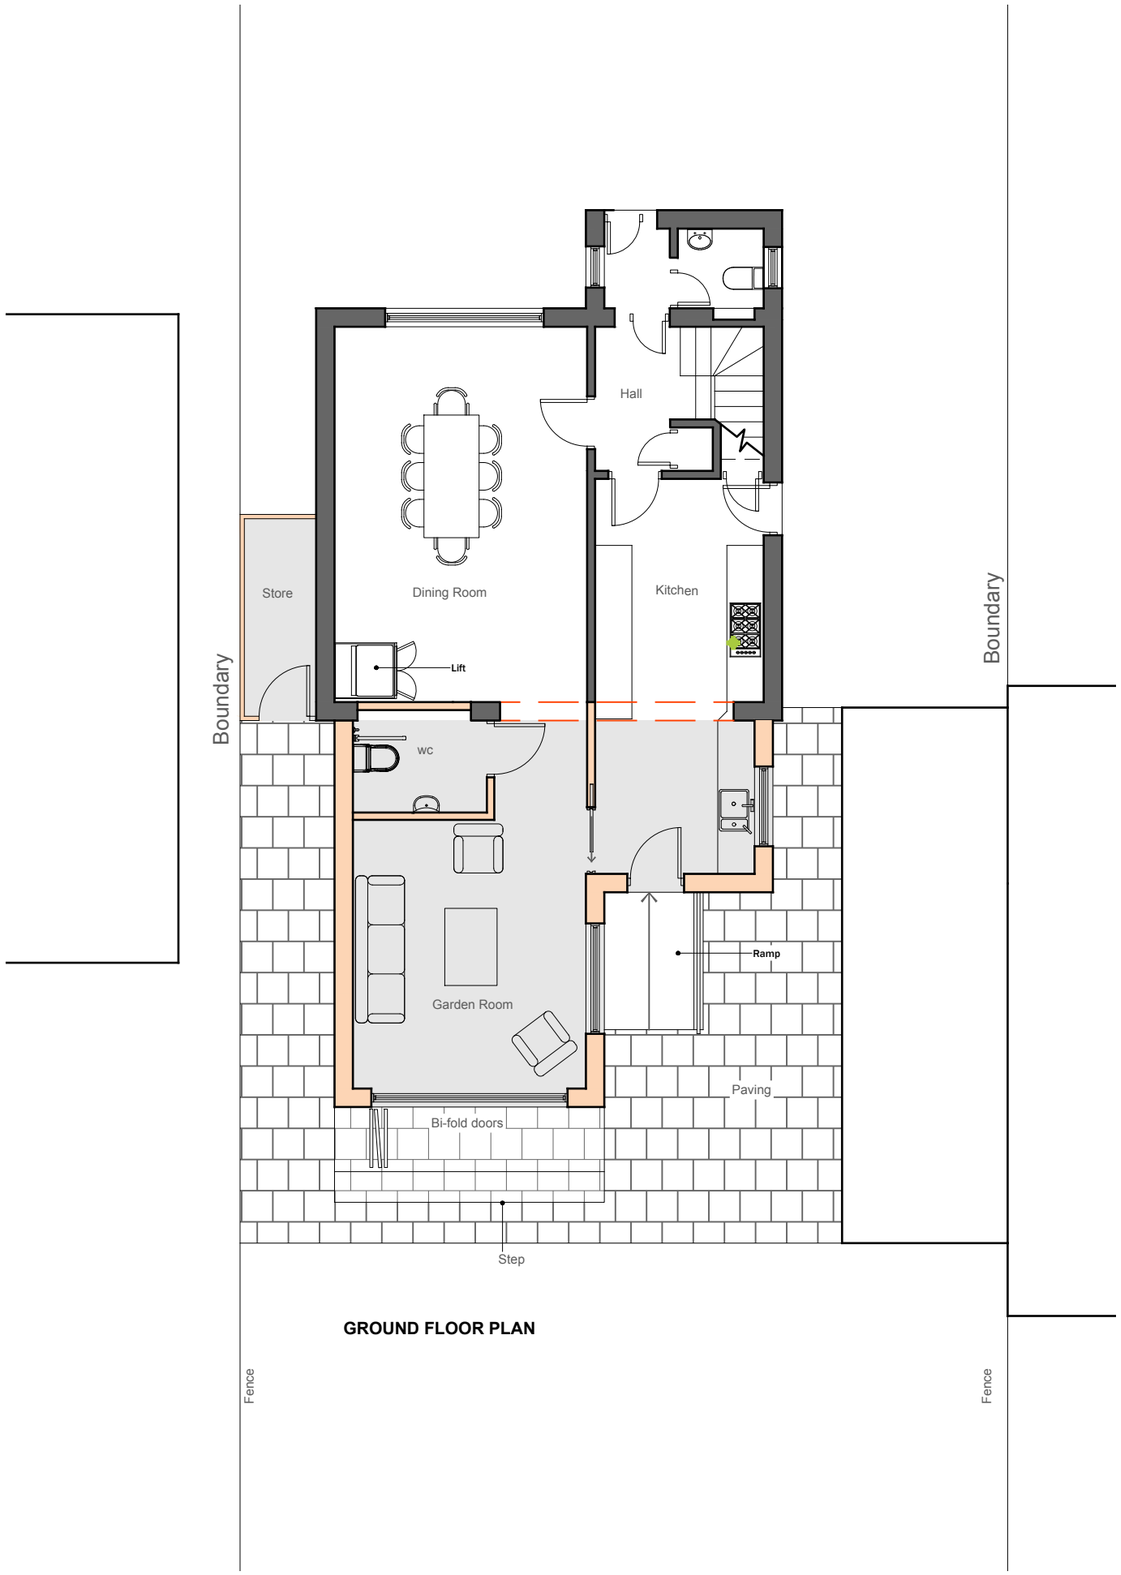

GROUND FLOOR PLAN

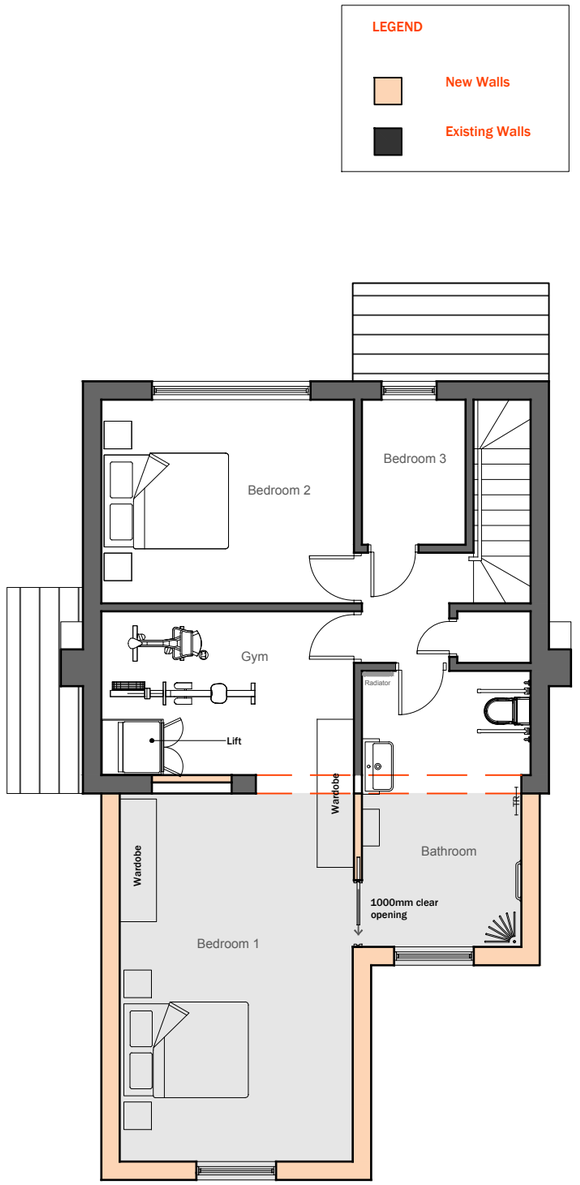

FIRST FLOOR PLAN

0 1 10m

SCALE 1:100

mooddesign
27 portway, wells, somerset, ba5 2ba
0 7 8 5 6 7 9 5 9 7 9

Avonvale Rd

Project No. 1946

03.01.24.

Revisions

A Window omitted at first floor to north east elevation

Notes

Project North

Scale 1:100@A3

Proposed Ground & First Floor Plans

A0.4A

Sheet No.

© 2020