

NORTH EAST ELEVATION

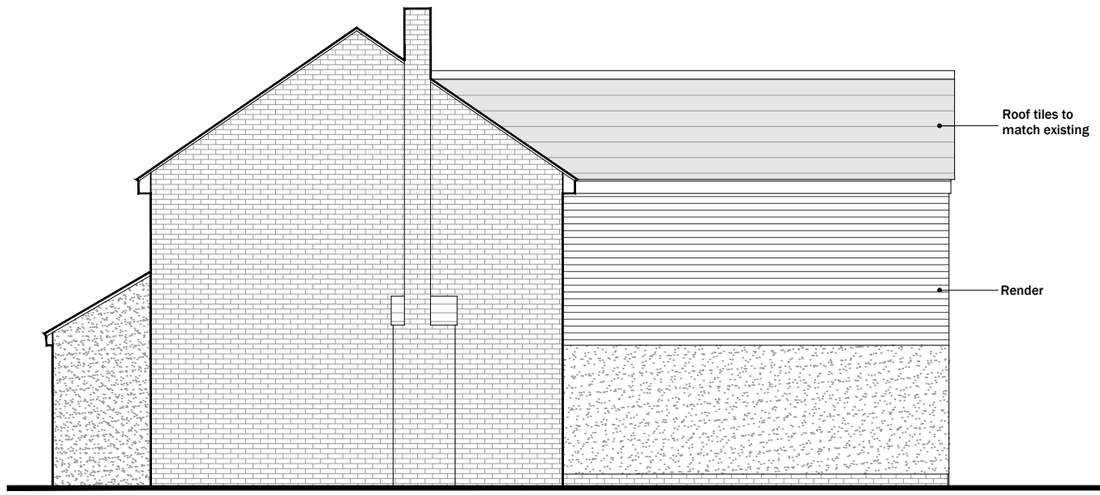

SOUTH EAST ELEVATION



NORTH WEST ELEVATION

0 1 10m

SCALE 1:100

mooddesign
27 portway, wells, somerset, ba5 2ba
0 7 8 5 6 7 9 5 9 7 9

Avonvale Rd

Project No. 1946

03.01.24.

Revisions

⚠ Window omitted at first floor to north east elevation

Notes

Scale 1:100@A3

Proposed Elevations

A0.6A

Sheet No.

©2020