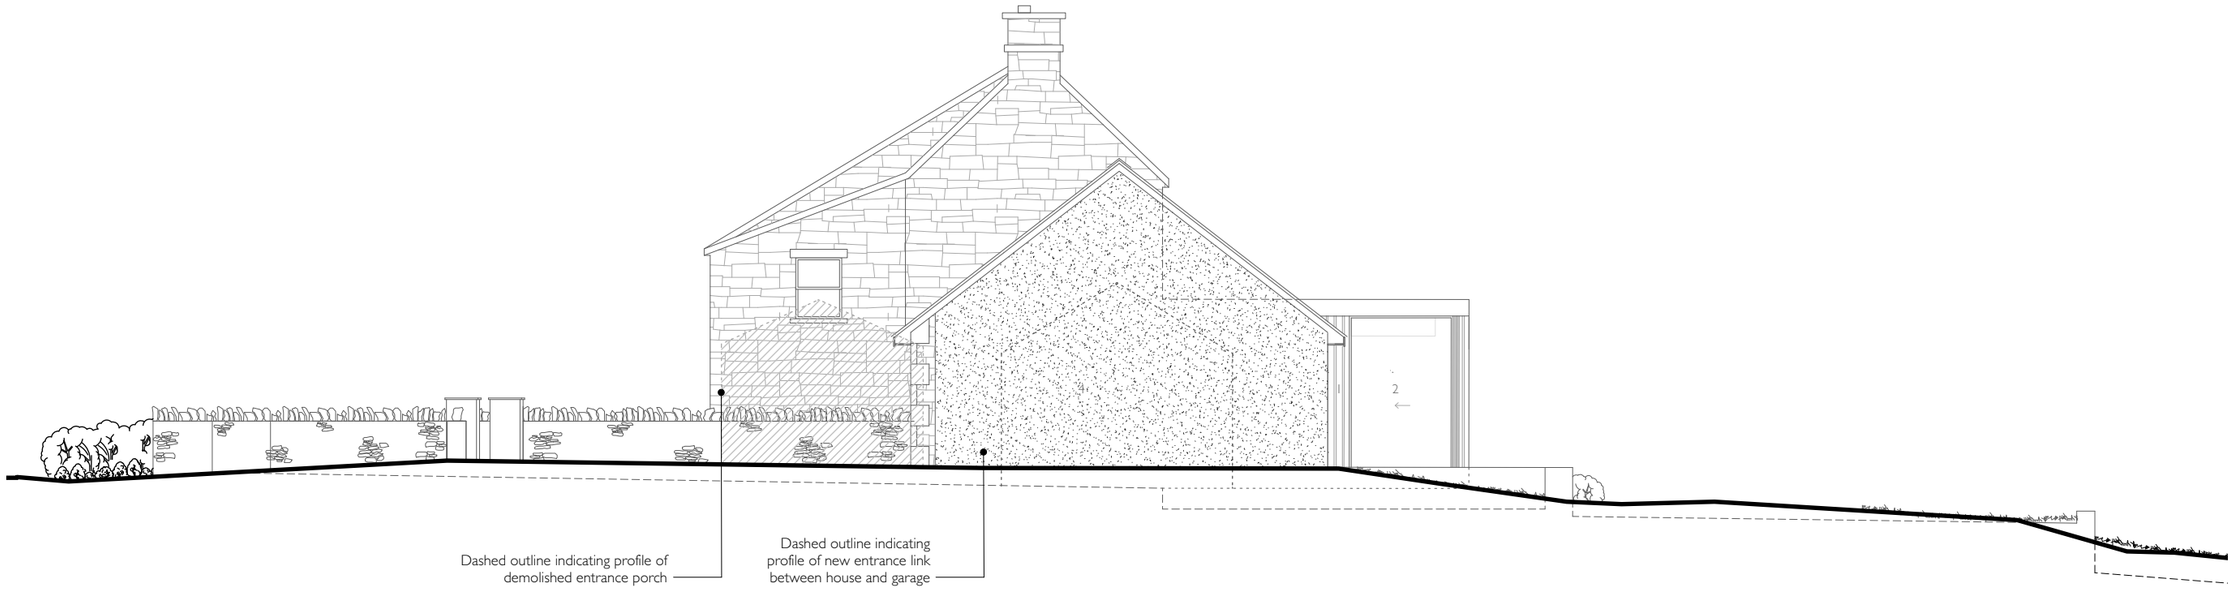

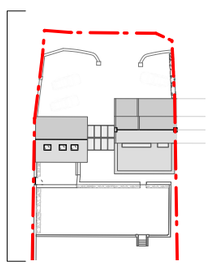

NOTES

KEY

PROPOSED:
1 - CLADDING: TIMBER
2 - GLAZING
4 - RENDER

0 1 2 3 4 5m

REV	DATE	DESCRIPTION
C	5/11/23	ISSUED FOR PLANNING ONLY

DO NOT SCALE THIS DRAWING
FOR CONSTRUCTION PURPOSES

1. All dimensions in millimetres unless otherwise stated.
2. Any variation or supplementary drawings are to be approved by the architect.
3. All dimensions and conditions are to be checked on site prior to preparing drawings or commencing work.
4. Any discrepancies within these drawings are to be reported to the architect.

STONEWOODDESIGN

4 Toll Bridge Studios, Toll Bridge Rd, Bath BA1 7DE
76 Portland Place, London W1B 1AD

1336_P_201 | C

PROPOSED WEST ELEVATION

1336 LOWER WESTWOOD | FEB 2021

PLANNING | DRAWN OC | SHEET A3

Registered RIBA Chartered Practice | SCALE 1:100