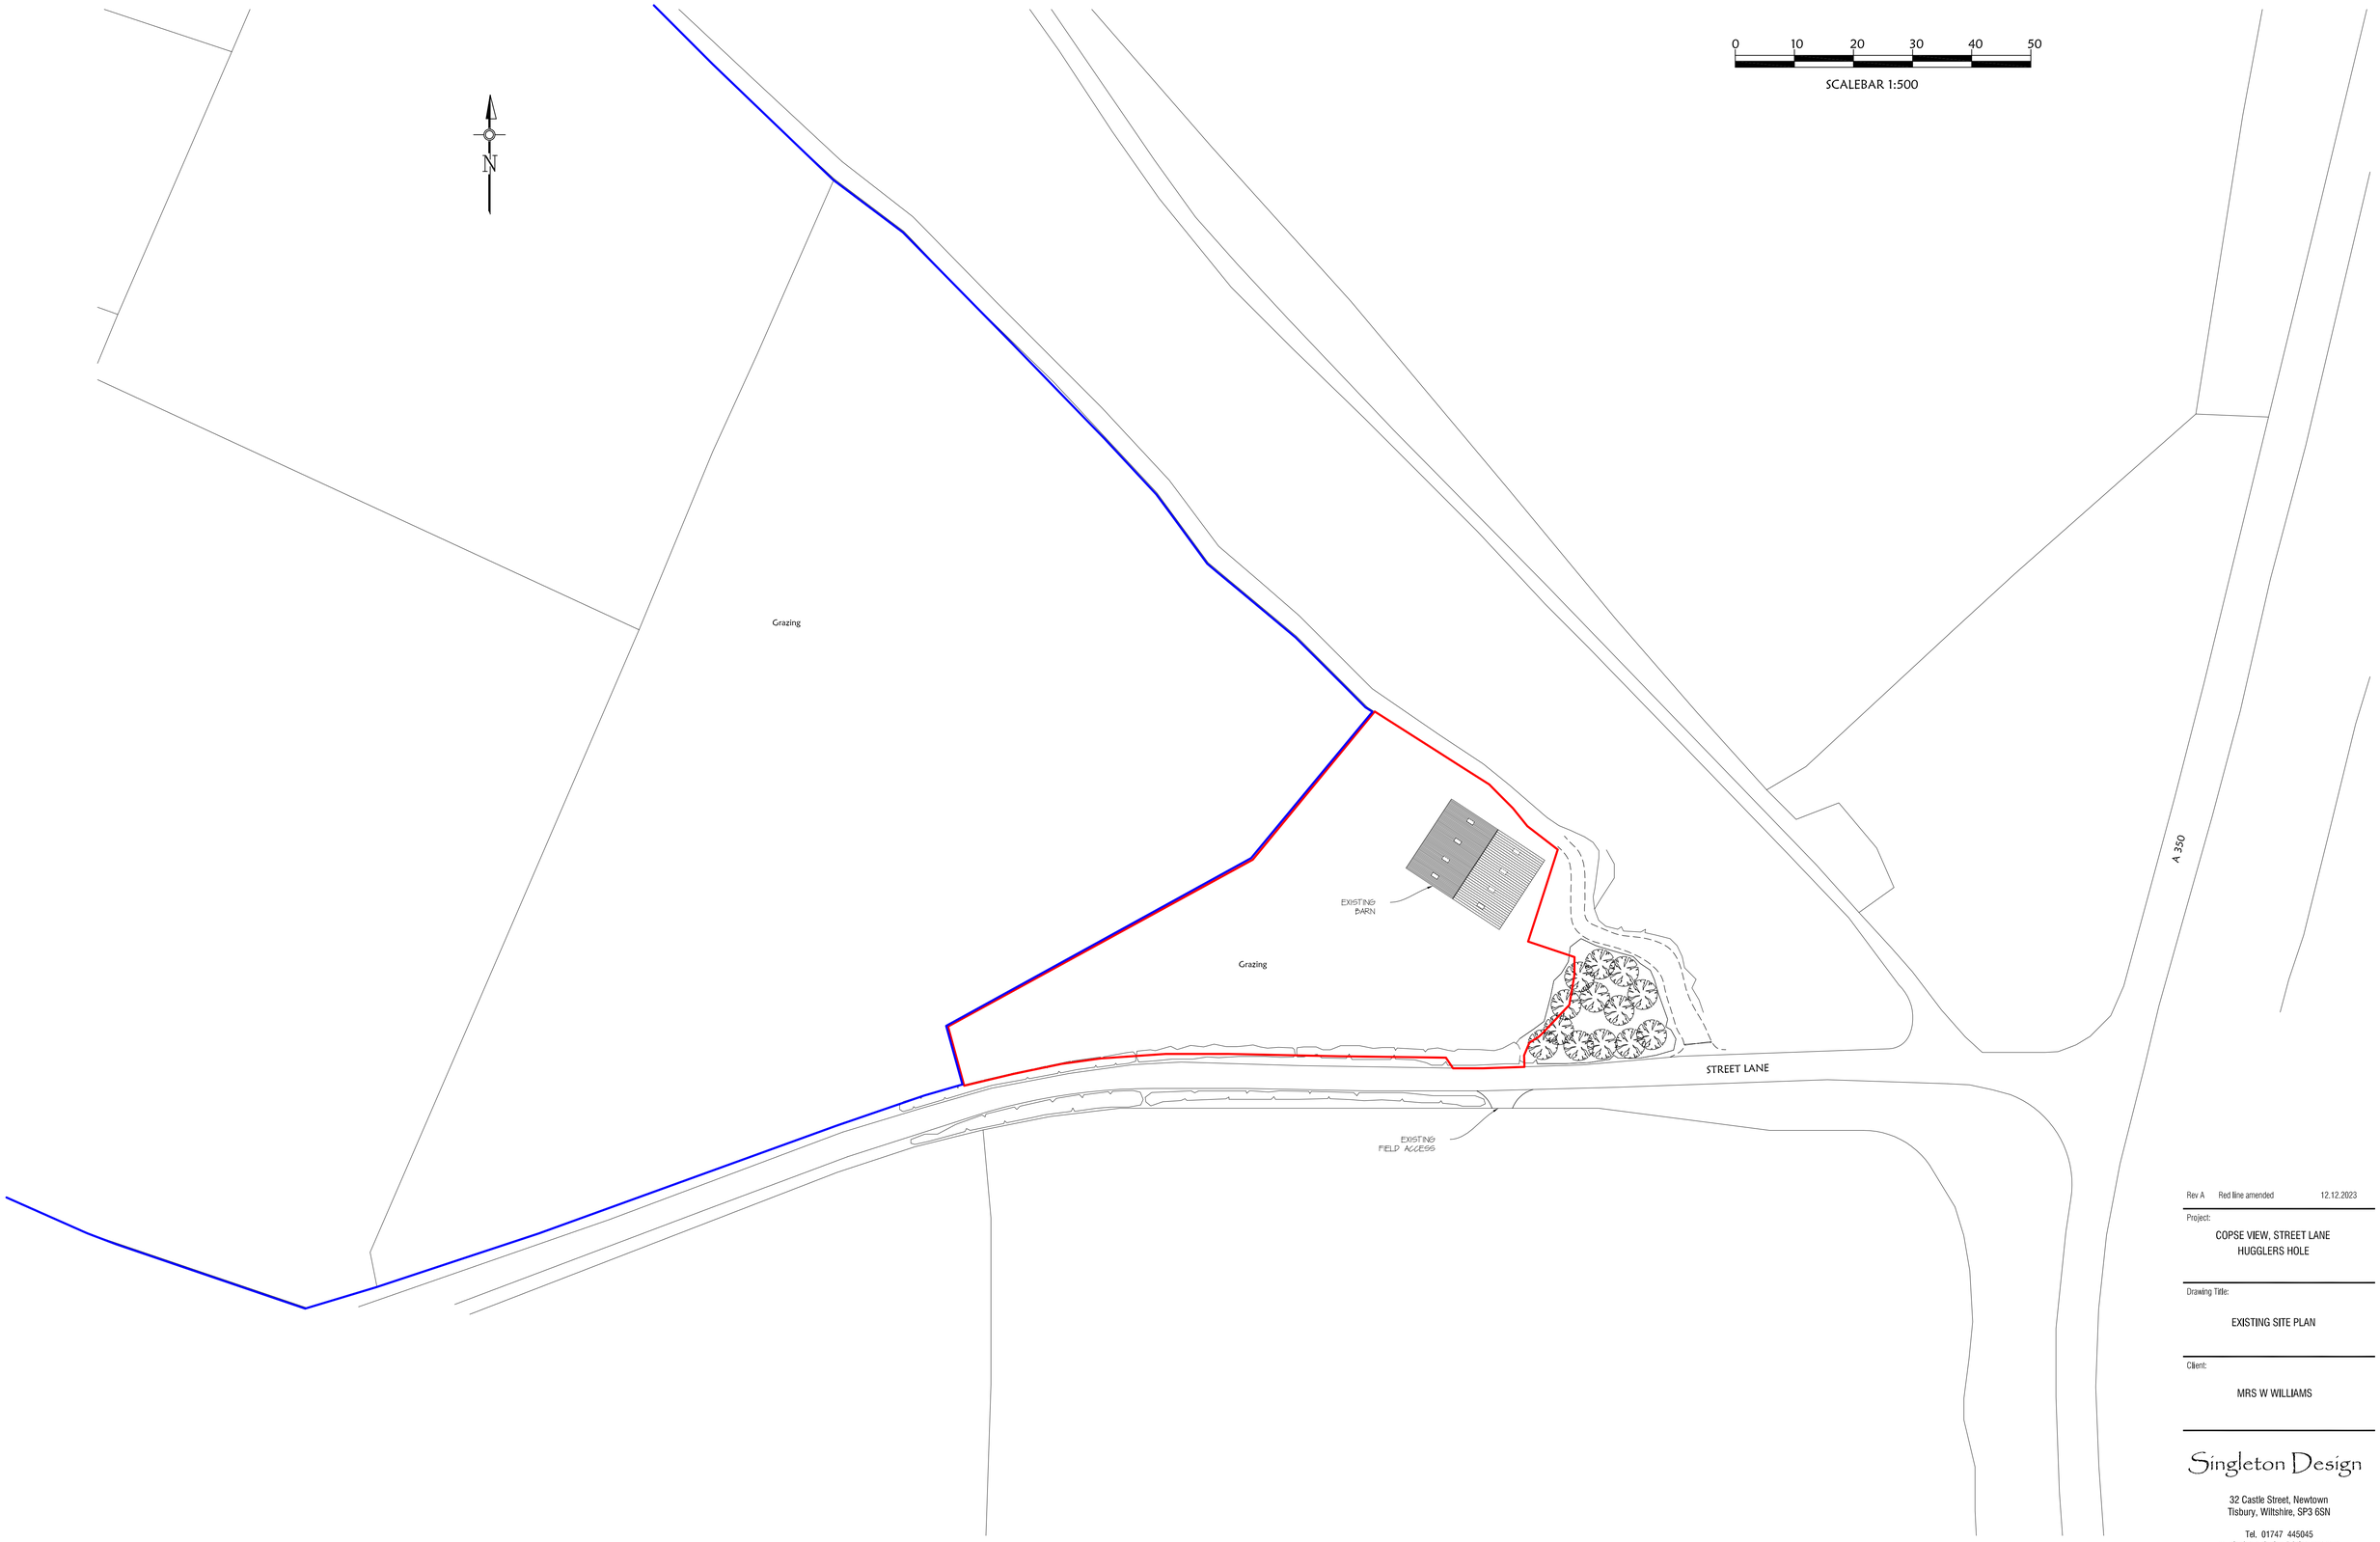

EXISTING SITE PLAN

Rev A Red line amended 12.12.2023

Project:

COPSE VIEW, STREET LANE
HUGGLERS HOLE

Drawing Title:

EXISTING SITE PLAN

Client:

MRS W WILLIAMS

Singleton Design

32 Castle Street, Newtown
Tisbury, Wiltshire, SP3 6SN

Tel. 01747 445045
e: singleton.design@btinternet.com

Scale: 1:500 @ A1

Drg No: P832/11 Rev: A