Responsibility is not accepted for errors made by others in scaling from this drawing.
All construction information should be taken from figured dimensions only.



Axonometric View 1

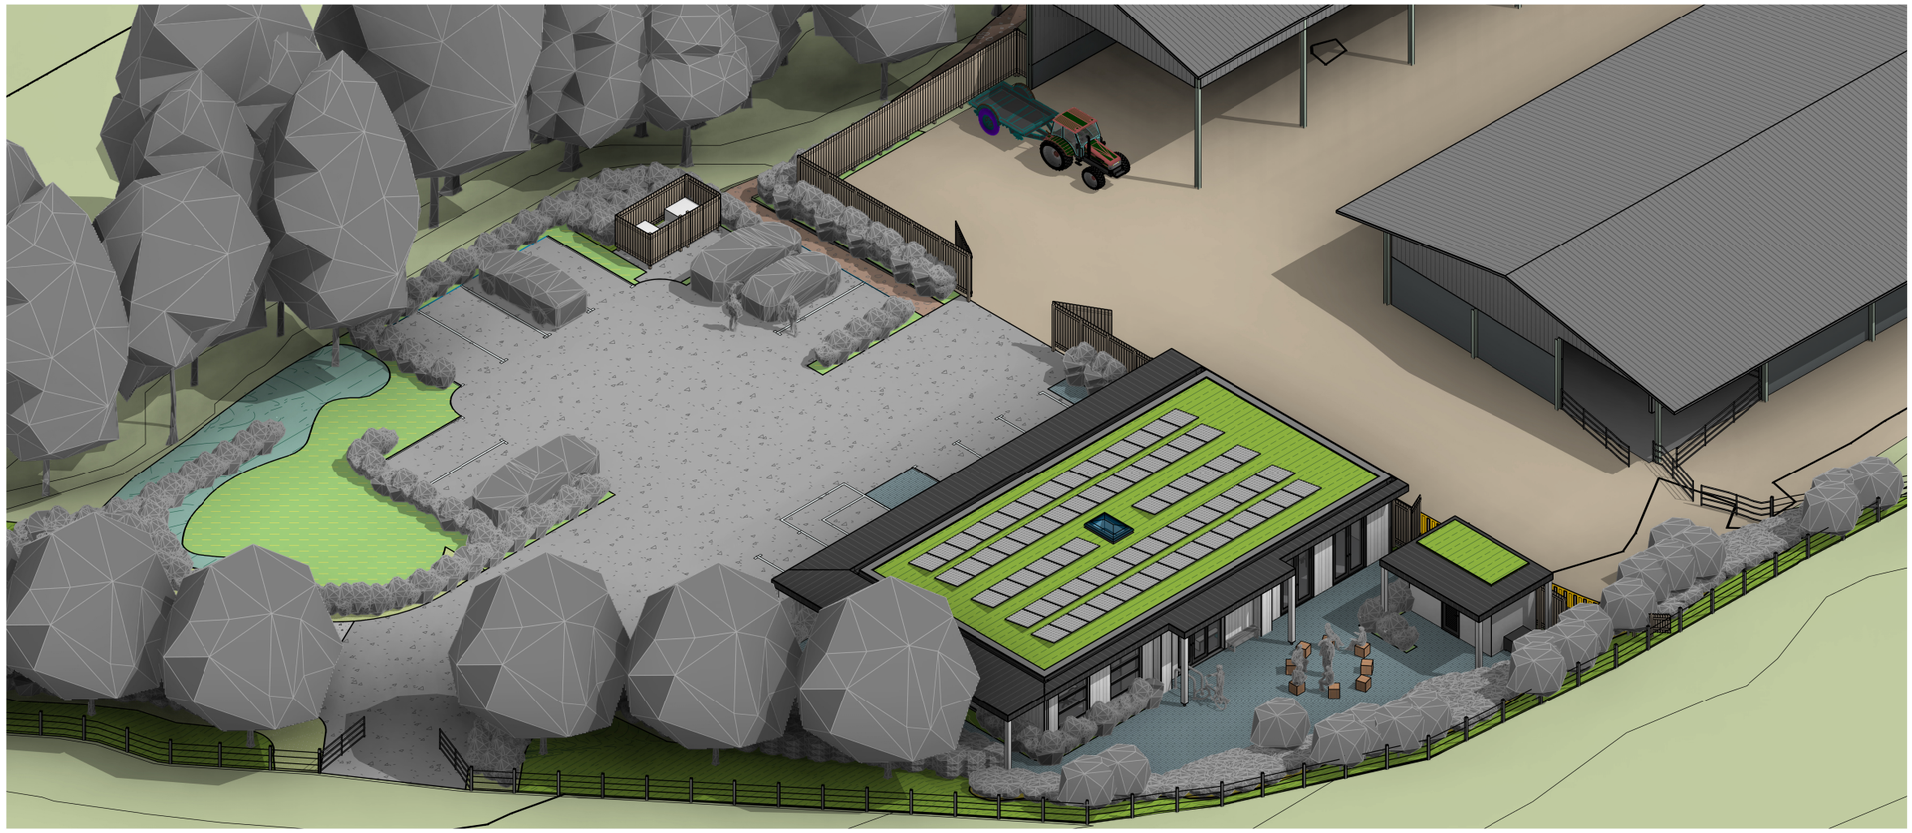

Axonometric View 2

STATUS	REV	DATE	DESCRIPTION
S2	P01	11.12.2023	Issued for Planning

CLIENT
DEFRA / Natural England

REVISED BY
WA

CHECKED BY
MA

ORIGINATOR NO
155124

CONSULTANT
STRIDE TREGLOWN

www.stridetreglown.com © Stride Treglown Limited 2023

PROJECT
NNR Parsonage Down
Cherry Lodge Farm
Wiltshire

DRAWING TITLE
Proposed Office Building
Axonometric Views 1 and 2

SUITABILITY STATUS
S2 : Suitable for information

SCALE
@A3

DRAWING USAGE:

PROJECT - ORIGINATOR - VOLUME - LEVEL - TYPE - ROLE - CLASS. - NUMBER	STATUS_REVISION
155124-STL-01-XX-DR-A-40001	S2_P01