
The Churchill Arms_SN10 4JB

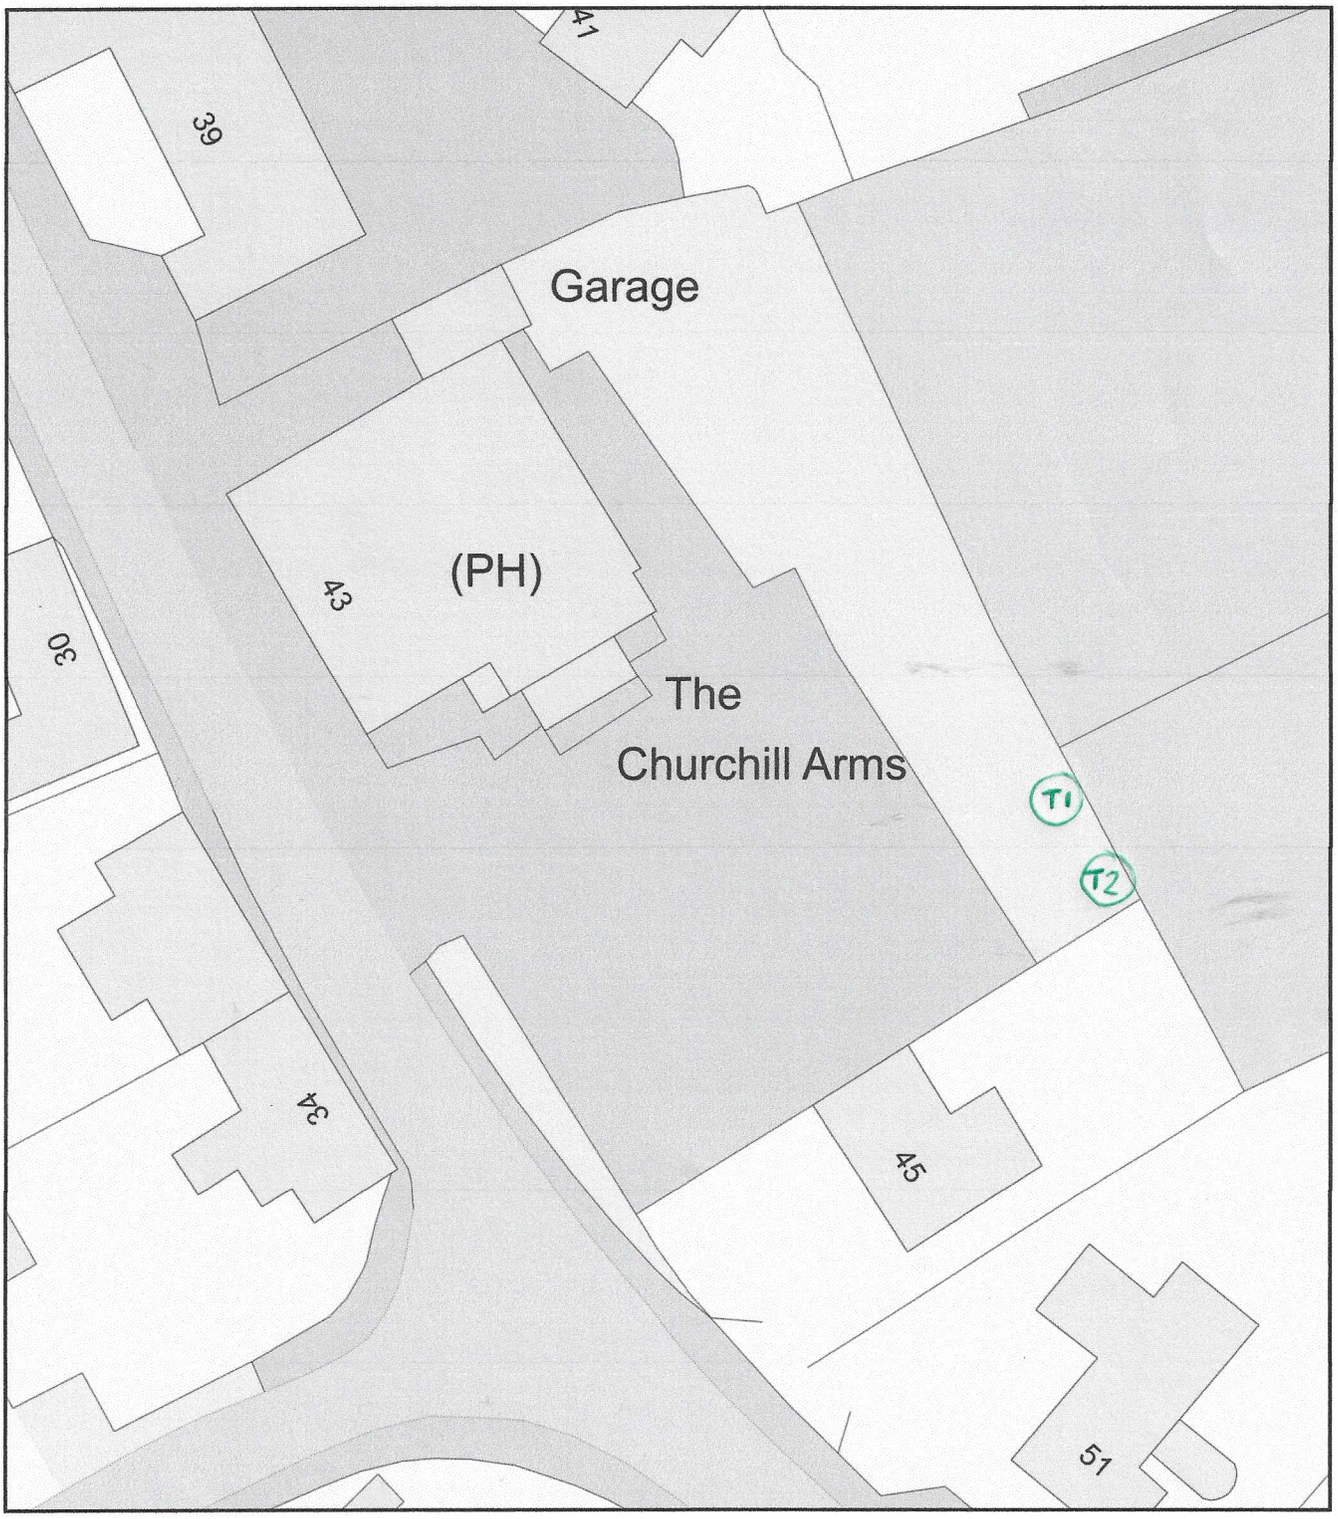

0 20
Metres

N

ReQuestaPlan

Plan Produced for: Green Farm Tree Care

Date Produced: 04 Jan 2024

Plan Reference Number: TQRQM24004090843149

Scale: 1:500 @ A4

© Crown copyright and database rights 2023 OS 100042766