Responsibility is not accepted for errors made by others in scaling from this drawing.
All construction information should be taken from figured dimensions only.

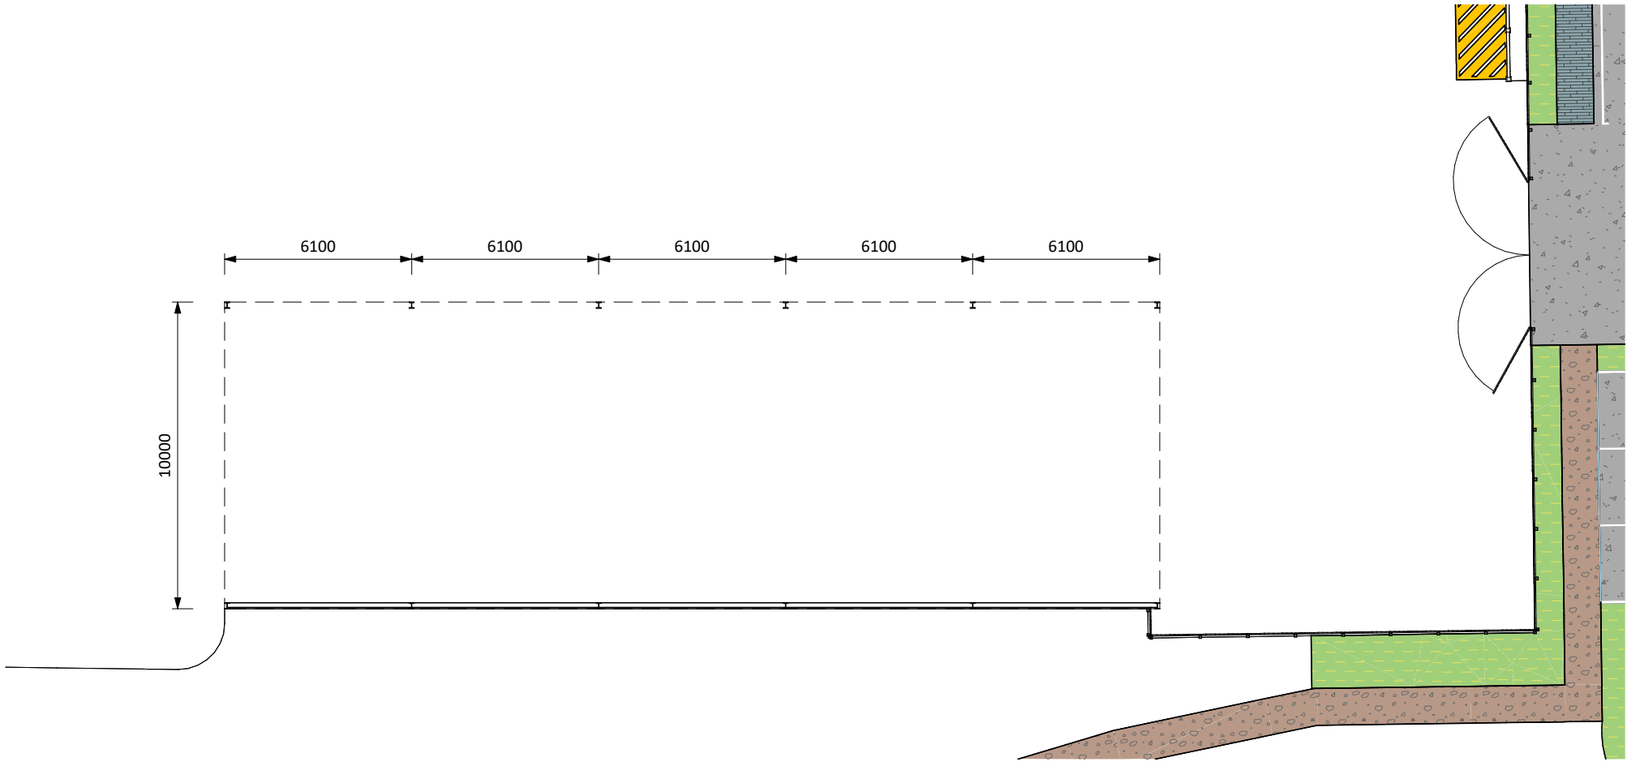


NORTH

Proposed Barn - Ground Floor Plan
1 : 200

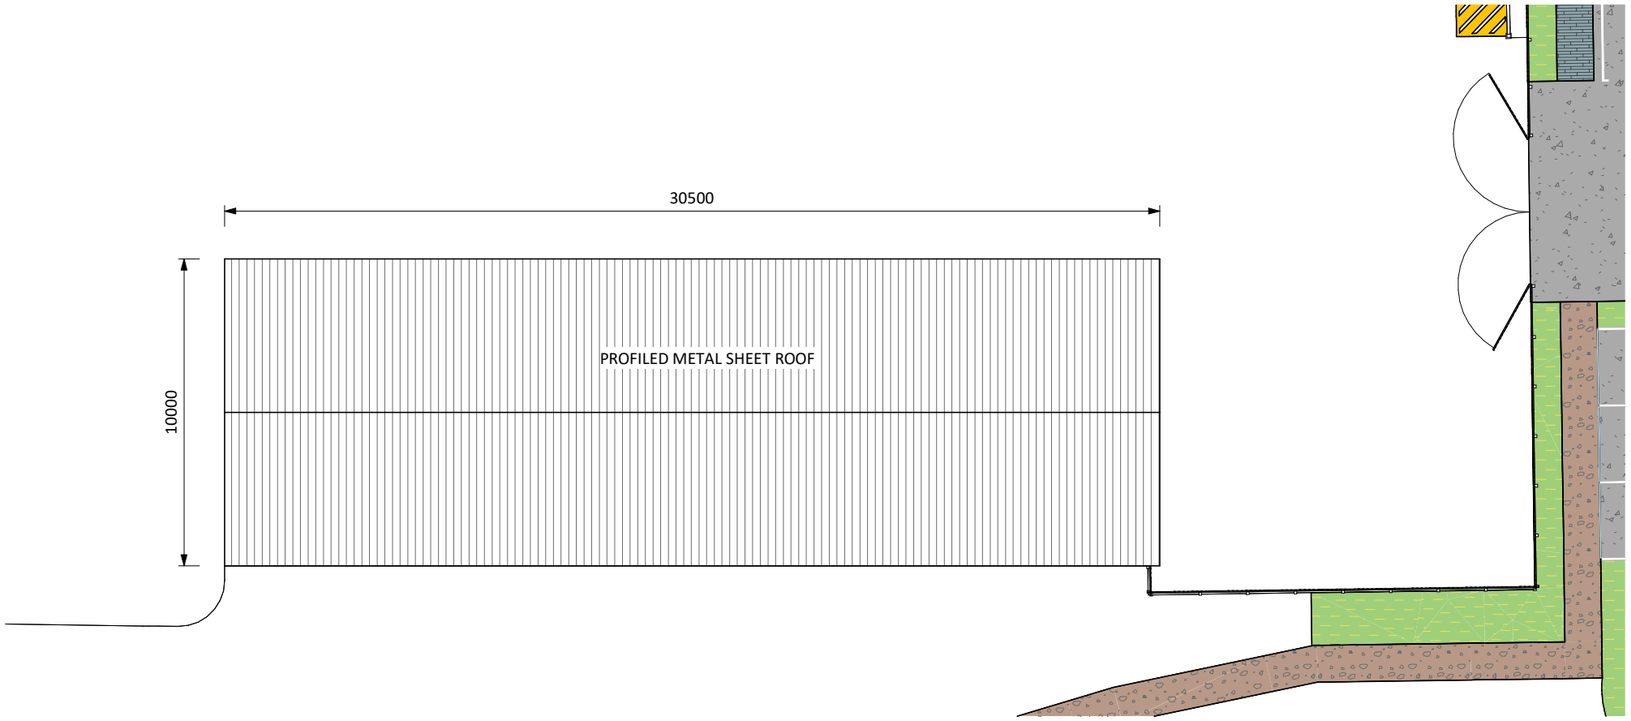


Proposed Barn - Roof Plan
1 : 200

| STATUS | REV | DATE | DESCRIPTION |
|---|---|---|---|
| S2 | P01 | 11.12.2023 | Issued for Planning |

CLIENT
DEFRA / Natural England

REVISED BY
WA

CHECKED BY
MA

ORIGINATOR NO
155124

CONSULTANT
STRIDE TREGLOWN
www.stridetreglown.com © Stride Treglown Limited 2023

PROJECT
NNR Parsonage Down
Cherry Lodge Farm
Wiltshire

DRAWING TITLE
Proposed Barn
Ground Floor and Roof Plans

SUITABILITY STATUS
S2 : Suitable for information

SCALE
1 : 200@A3

DRAWING USAGE:

PROJECT - ORIGINATOR - VOLUME - LEVEL - TYPE - ROLE - CLASS. - NUMBER
155124-STL-02-ZZ-DR-A-10007

STATUS_REVISION
S2_P01