Responsibility is not accepted for errors made by others in scaling from this drawing.
All construction information should be taken from figured dimensions only.

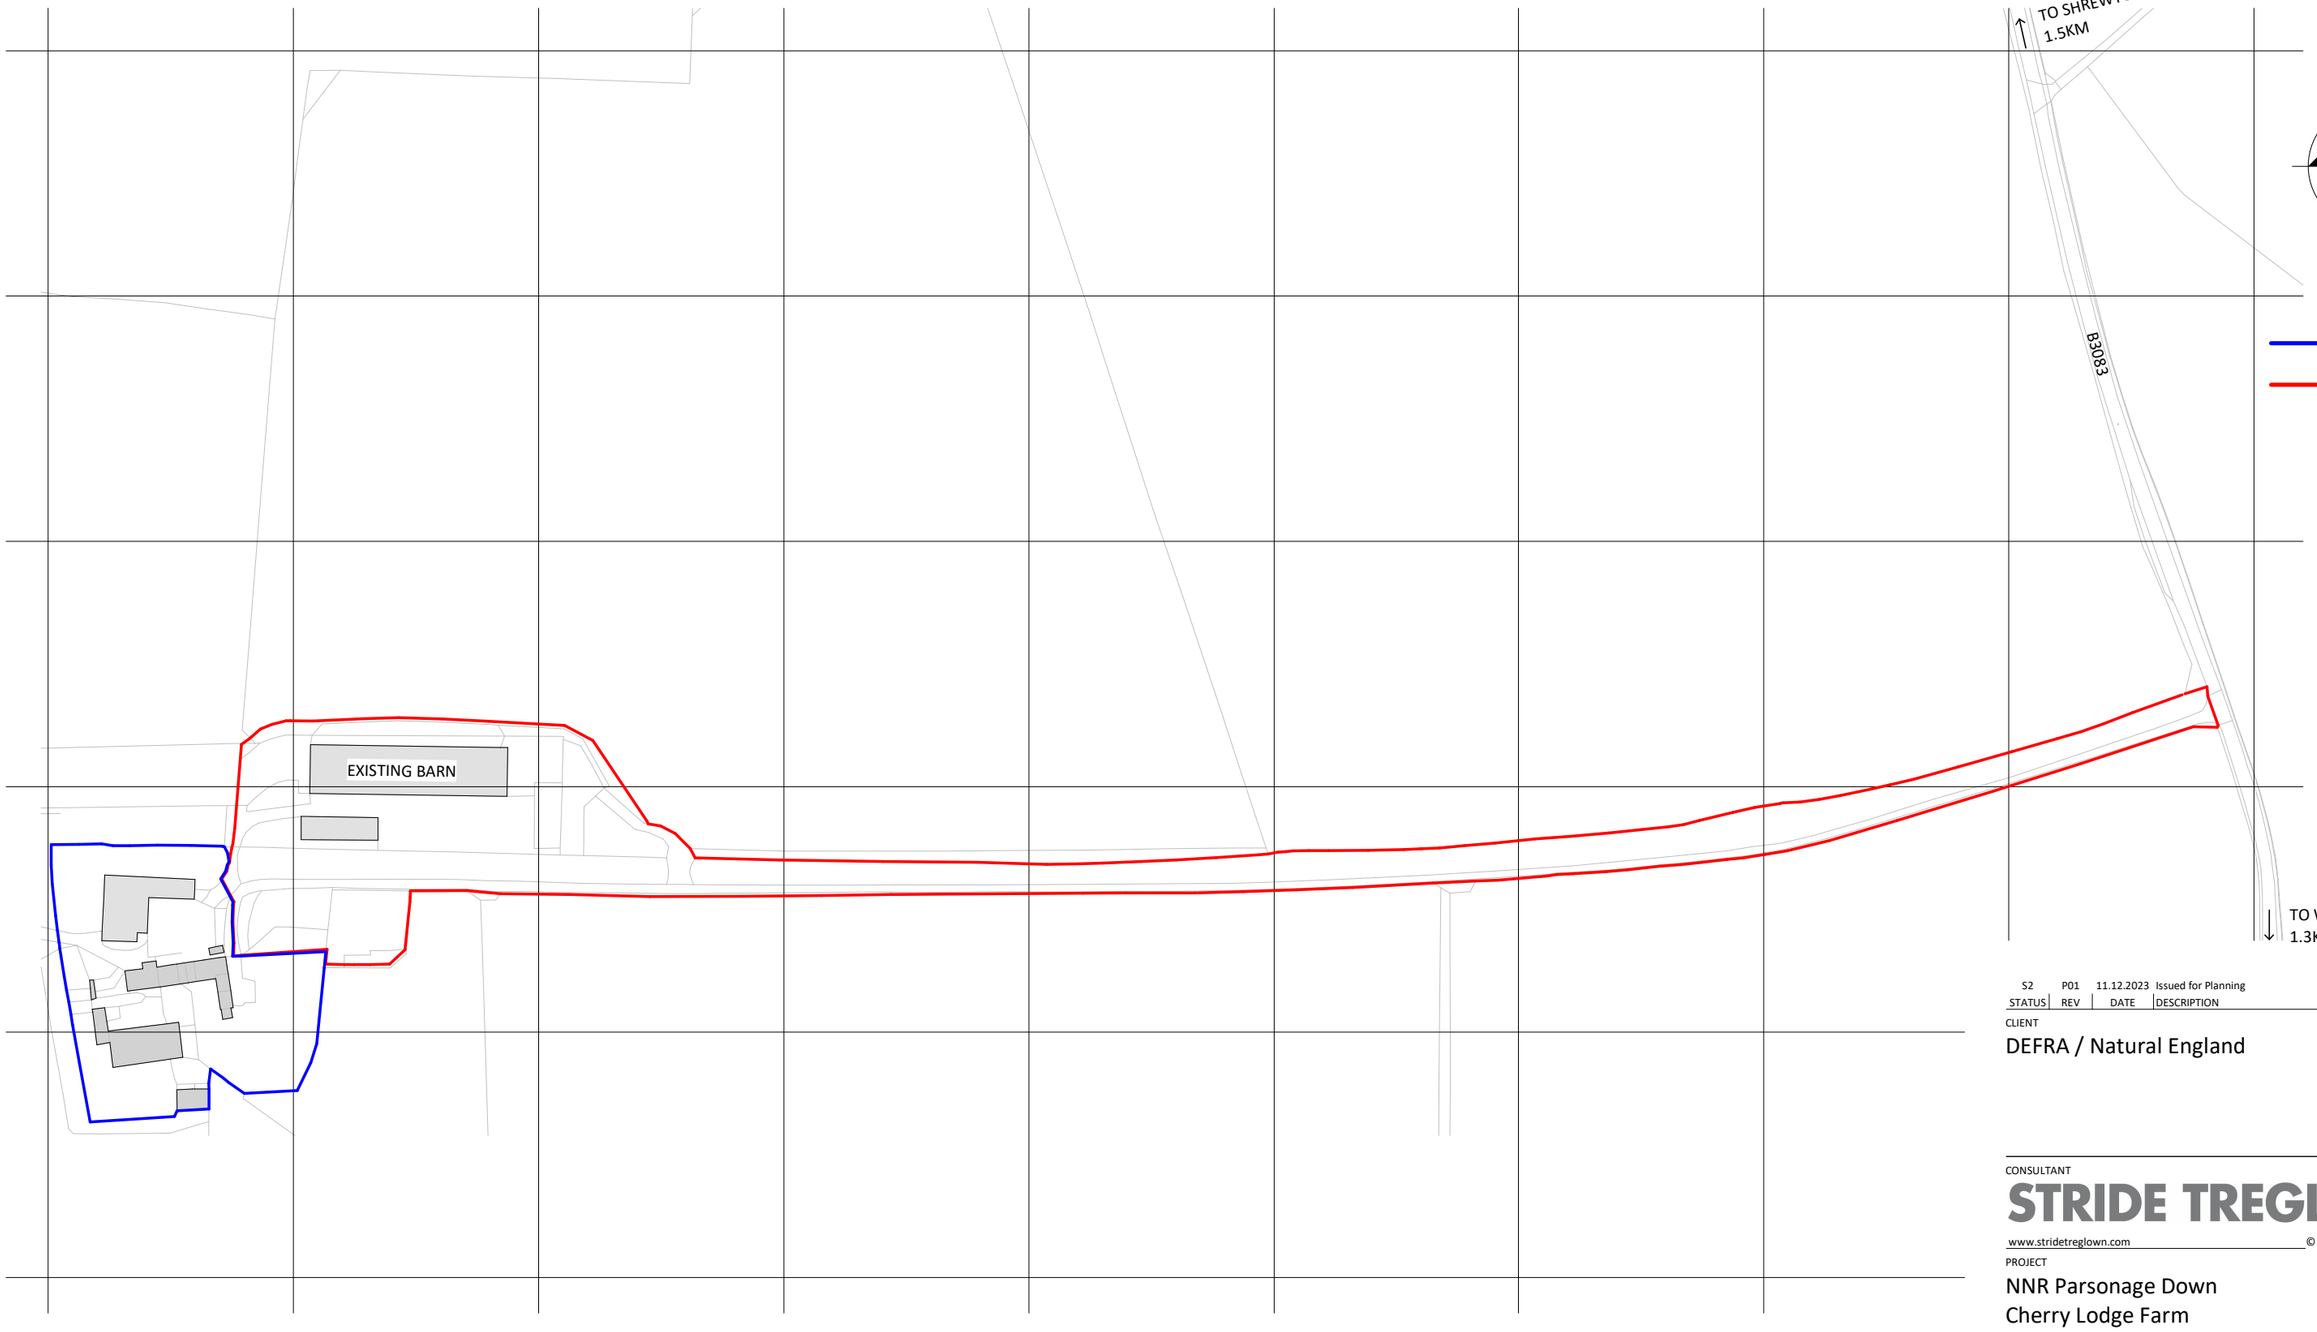

Site Location Plan
1 : 2500

0 50 100 150 200 250m

STATUS	REV	DATE	DESCRIPTION
S2	P01	11.12.2023	Issued for Planning

CLIENT
DEFRA / Natural England

REVISED BY
WA

CHECKED BY
MA

ORIGINATOR NO
155124

CONSULTANT
STRIDE TREGLOWN
www.stridetreglown.com © Stride Treglown Limited 2023

PROJECT
NNR Parsonage Down
Cherry Lodge Farm
Wiltshire

DRAWING TITLE
Site Location Plan

SUITABILITY STATUS
S2 : Suitable for information

SCALE
1 : 2500@A3

DRAWING USAGE:

PROJECT - ORIGINATOR - VOLUME - LEVEL - TYPE - ROLE - CLASS. - NUMBER
155124-STL-XX-XX-DR-A-E1001

STATUS_REVISION
S2_P01