


1 / P111 NORTH ELEVATION

scale 1:100

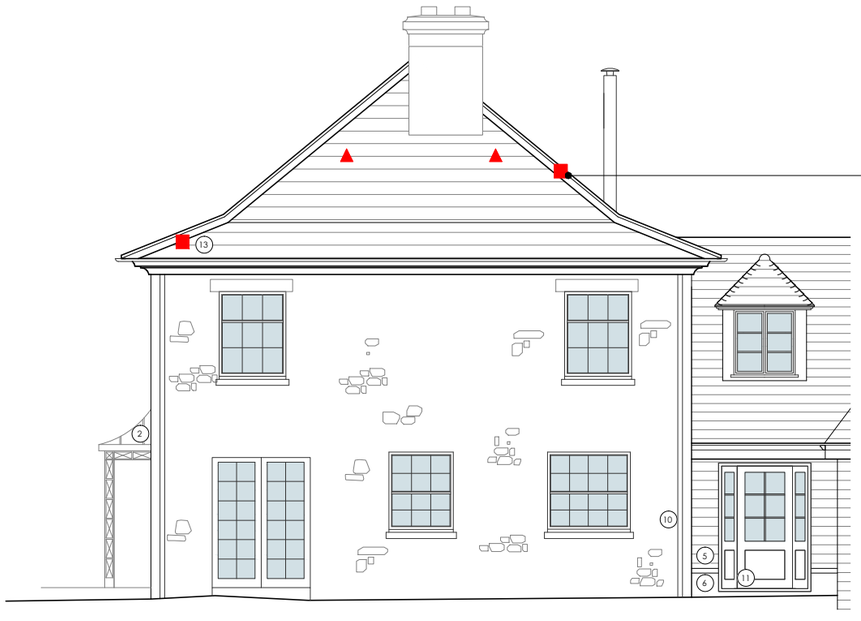

2 / P111 EAST ELEVATION

scale 1:100

KEY

- Pair of ridge access points
- Pair of ridge/ airs of ridge/hip tile access points
- Roof tile access point

Ecology: Roost compensation

In accordance with the bat mitigation statement, as compensation for the loss of the existing long eared bat roost and to allow bats to continue to use the site the following will be implemented:

- Two pairs of ridge tile access points will be created on the new roof.
- Type 1f bitumen underfelt or water proof and breathable wood fibre boards must be used in all areas where bat have access to.
- There must be no fixed lighting in the bat loft.

Ecology: Roost compensation

In accordance with the bat mitigation statement, as compensation for the loss of the existing pipistrelle bat roosts and to allow bats to continue to use the site the following will be implemented:

- Four pairs of ridge/hip tile access points will be created on the new roof.
- There will be six bat access tiles or slates on the south and east elevations of the new roof.
- Type 1f bitumen underfelt or water proof and breathable wood fibre boards must be used in all areas where bat have access.

Ecology: Lighting

In accordance with the bat mitigation statement, a suitable lighting scheme and regime will be followed, in accordance with Guidance Note 08/18 Bats and Artificial Lighting in the UK. Bats and the built environment series, Bat Conservation Trust (London) & Institution of Lighting Professionals (Rugby) (2018) must be approved by the LPA.

NOTES

THIS DRAWING IS THE COPYRIGHT OF THE ARCHITECTS AND MAY NOT BE REPRODUCED WITHOUT PERMISSION

THE CONTRACTOR IS RESPONSIBLE FOR CHECKING DIMENSIONS, TOLERANCES AND REFERENCE. ANY DISCREPENCIES TO BE CHECKED WITH THE ARCHITECT BEFORE PROCEEDING WITH THE WORKS

WHERE AN ITEM IS COVERED BY DRAWINGS TO DIFFERENT SCALES, THE LARGER SCALE DRAWING IS TO BE WORKED TO

SCALE FOR PLANNING PURPOSES ONLY, FIGURED DIMENSIONS TO BE WORKED TO AT ALL TIMES

ALL WORK AND MATERIALS TO BE IN ACCORDANCE WITH THE BUILDING REGULATIONSAND TO COMPLY WITH THE RELEVANT CODES OF PRACTICE AND BRITISH STANDARDS

PLEASE NOTE THE INFORMATION IS BASED UPON THE INDEPENDANT SURVEY INFORMATION PROVIDED. THE CONTRACTOR IS TO REPORT ANY DISCREPANCIES BETWEEN THE DRAWINGS AND THE SITE CONFIGURATIONS.

MATERIALS KEY	
1	Ashlar Stone
2	Lead Porch
3	Steel Doors
4	Log Burner Flue
5	Timber Cladding
6	Stone Plinth
7	Clay Tiles
8	Painted Timber Sash Windows
9	Timber Barn-Style Shutters
10	PPC Aluminium Rainwater Goods
11	Painted Timber Casement Door
12	Steel Window
13	Slate Roof

0 1 2 3 4 5m

DETAILS	DATE	REVISION
PLANNING AMENDMENTS	03.01.24	A

PLANNING

HARE HOUSE

HOUSE - PROPOSED NORTH AND EAST ELEVATIONS

date	client	
DEC 2022	Mr & Mrs Kent	
scale	drawing no.	revision
1 : 100 @ A3	23 / 799 / P111	A

rba
20 MILFORD STREET
SALISBURY SP1 2AP
01722 324 835
richmondbellarchitects.com
RICHMOND BELL ARCHITECTS LTD