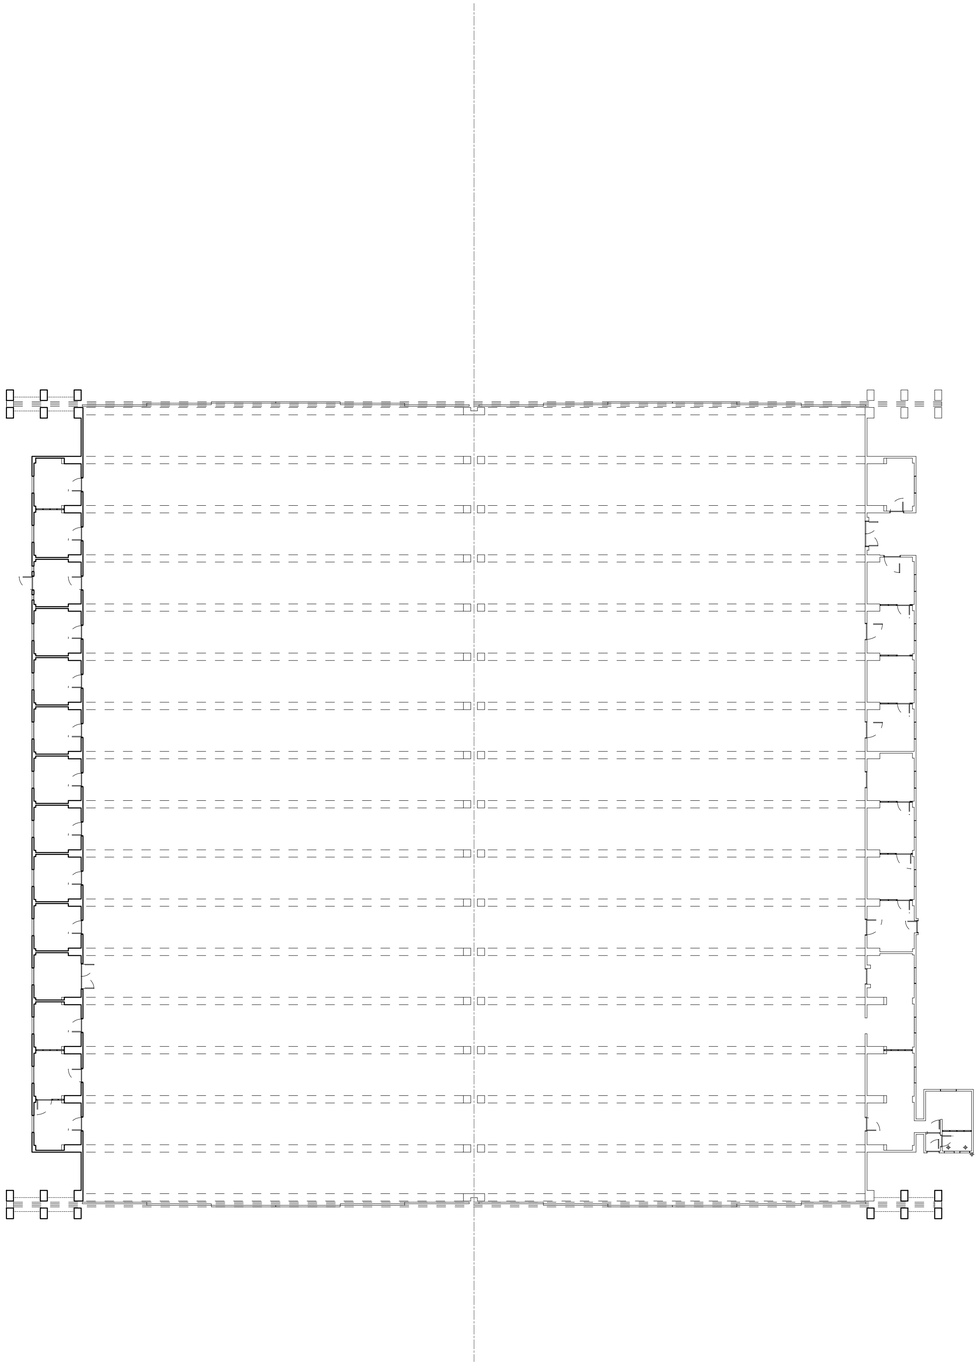

Plan Showing Trusses as Existing
SURVEY BY OTHERS

1:200 0 2m 4m 6m 8m 10m 20m

REV	DATE	CHK	AMENDMENTS
P00	02 01 2024	EB	Initial Issue

NOTES
XXX
XXX
XXX

REF	HEALTH AND SAFETY INFORMATION
1	XXX

36°

DO NOT SCALE FROM THIS DRAWING ALL DIMENSIONS TO BE CONFIRMED ON SITE BY THE CONTRACTOR PRIOR TO CONSTRUCTION

Feilden+Mawson

21-27 Lamb's Conduit Street London WC1N 3NL tel: 020 7841 1980
1 Ferry Road Norwich NR1 1SU tel: 01603 629571
6 Clifton Court Clifton Road Cambridge CB1 7BN tel: 01223 294017
email: info@feildenandmawson.com www.feildenandmawson.com

DRAWING
Plan Showing Trusses as Existing
SURVEY BY OTHERS

CLIENT Old Sarum Airfield Ltd

JOB Repairs to Hangar 3,
Old Sarum Airfield, Old Sarum, Salisbury

RIBA STAGE 3

S0	Planning		
JOB 9765	PAPER A1	SCALE 1:200	

DRAWING NUMBER
9765 - FM - XX - 00 - DR - A - 020 - P00

© COPYRIGHT FEILDEN+MAWSON LLP

\\fm\files\Jobs\Current\9765 Hangar Repair, Old Sarum Airfield\K-Drawings\03-Current drawings\AA-Master\01-Plan\9765 Drawings for Listed Building App.dwg\020 Plan as Existing\ISO full bleed A1 (594.00 x 841.00 MM)\David Farrow\1/4/2024 10:08 AM