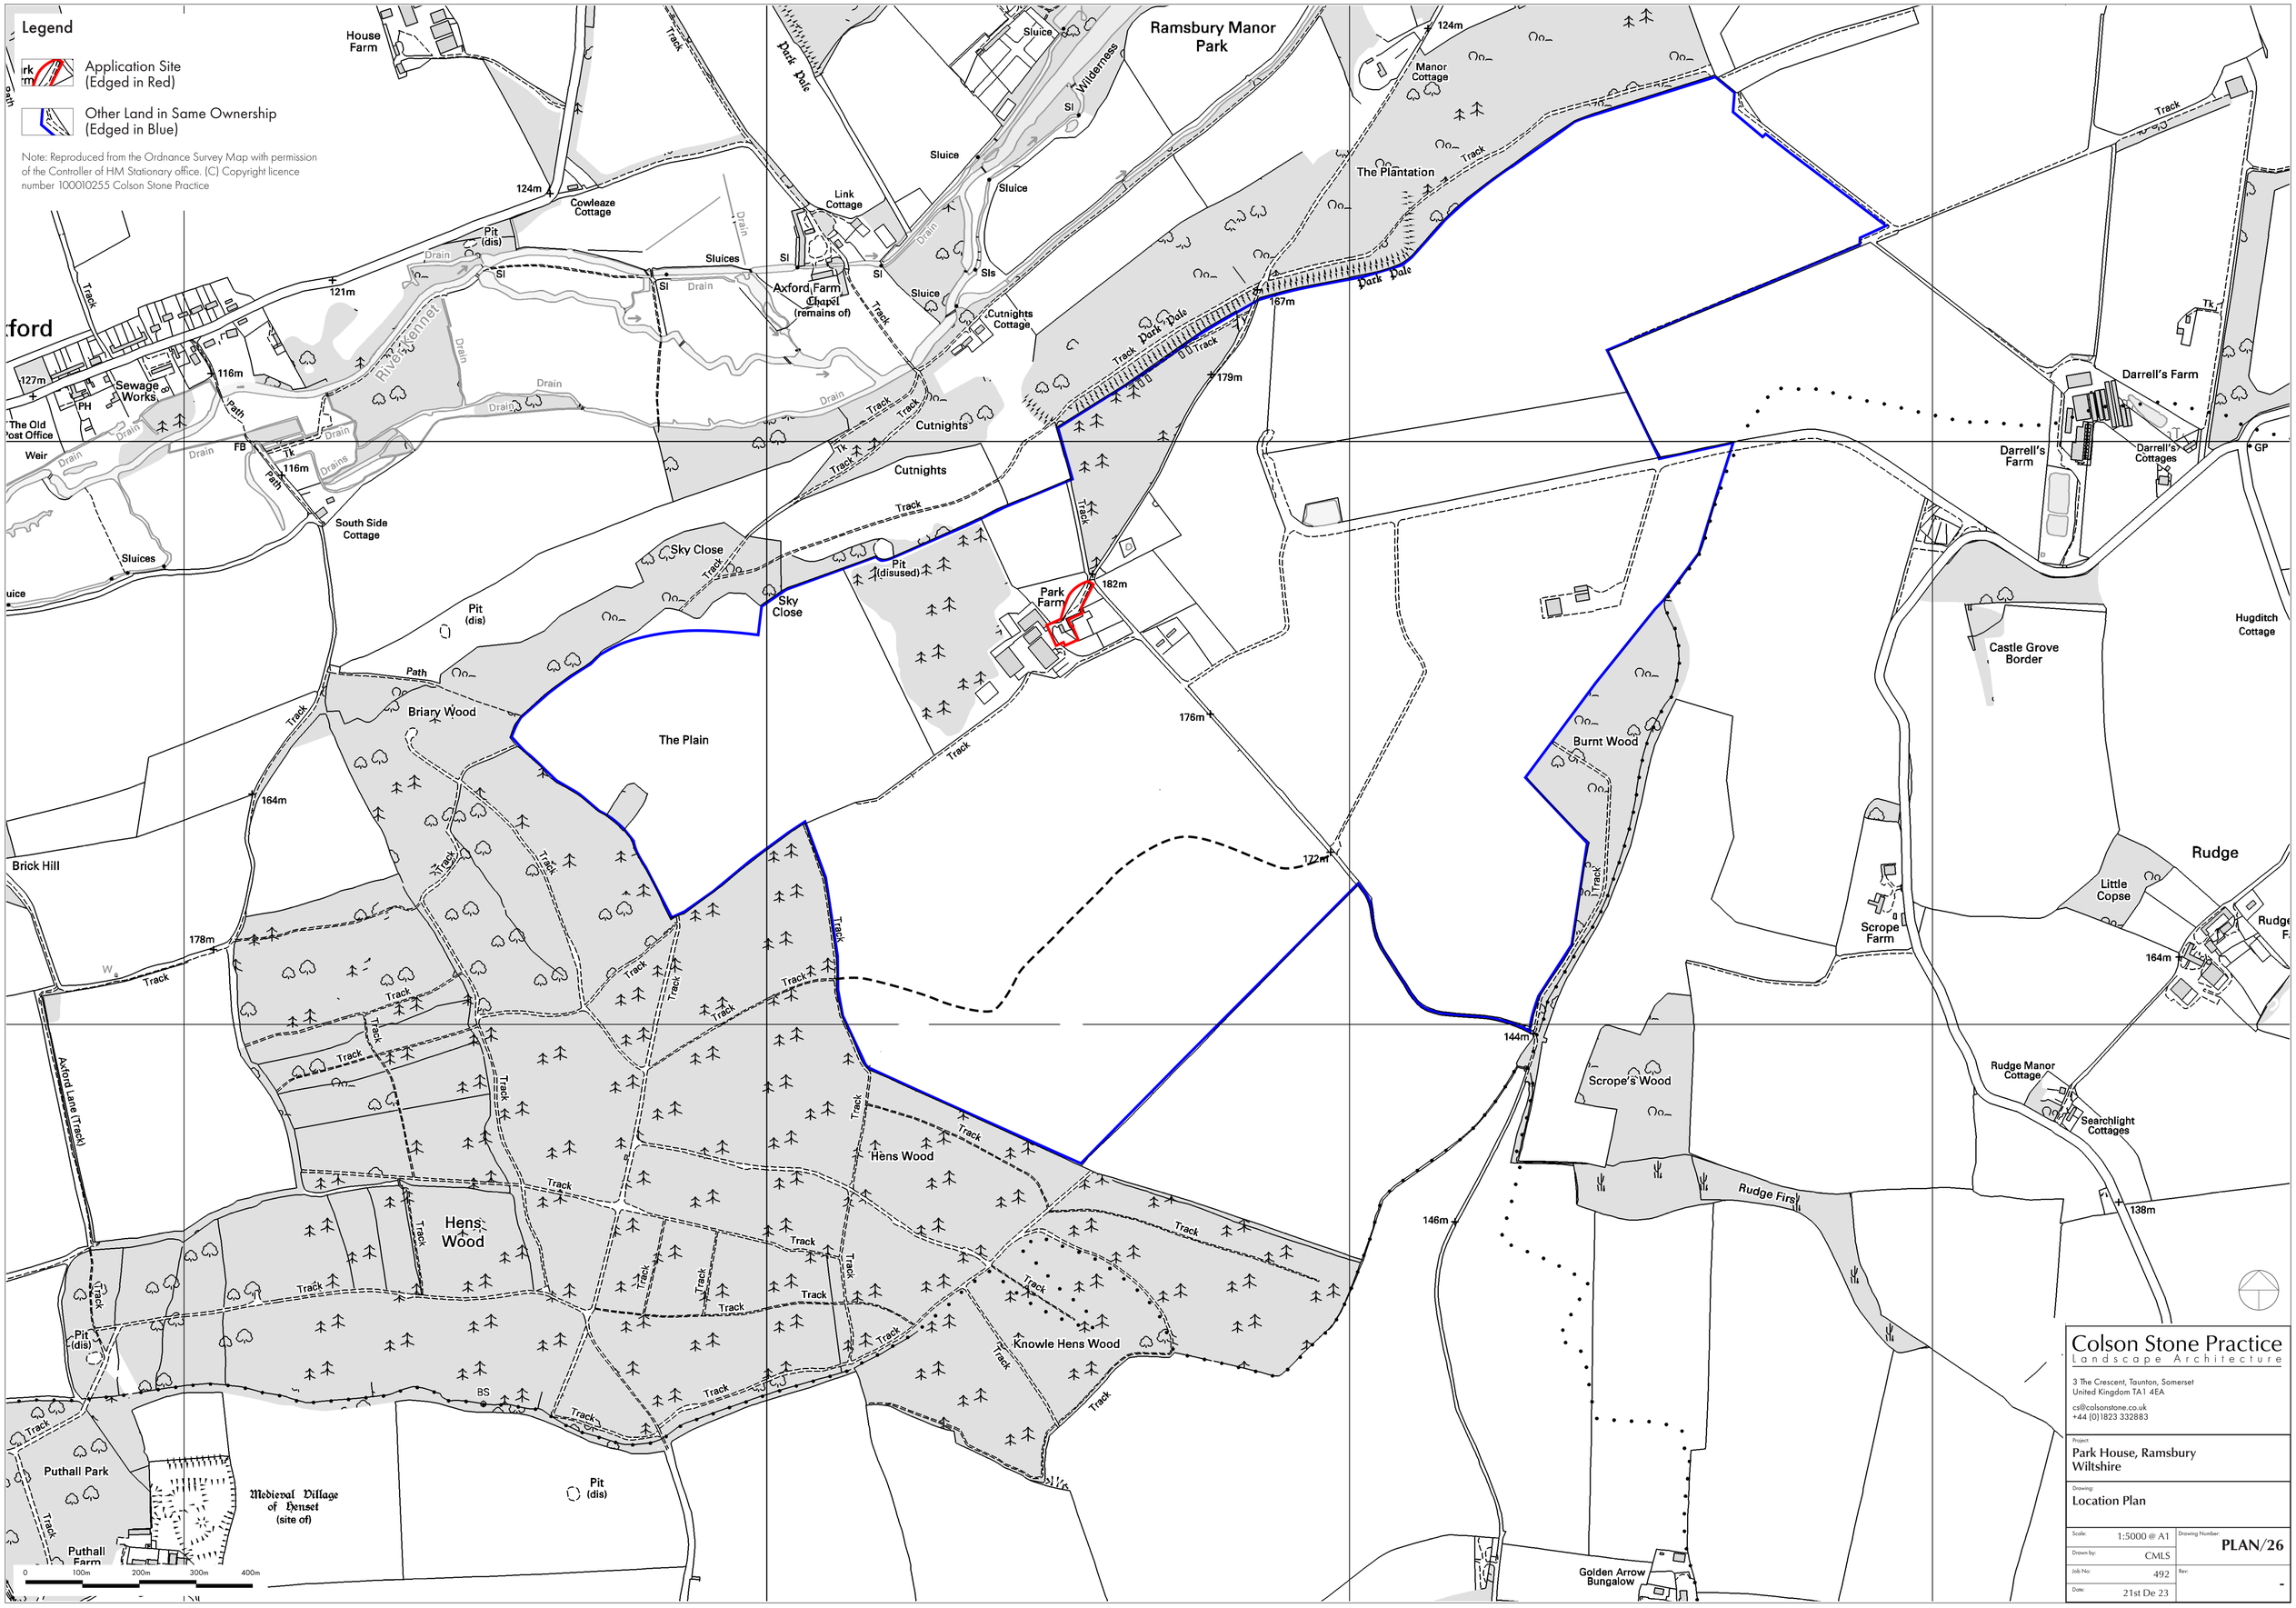
Legend
Application Site (Edged in Red)
Other Land in Same Ownership (Edged in Blue)
Note: Reproduced from the Ordnance Survey Map with permission of the Controller of HM Stationary office. (C) Copyright licence number 100010255 Colson Stone Practice
Ramsbury Manor Park
House Farm
Manor Cottage
The Plantation
Cowleaze Cottage
Link Cottage
Axford Farm
Chapel (remains of)
Cutnights Cottage
Cutnights
Sewage Works
The Old Post Office
Weir
South Side Cottage
Sky Close
Pit (disused)
Park Farm
Briary Wood
The Plain
Burnt Wood
Darrell's Farm
Darrell's Cottages
Castle Grove Border
Hugditch Cottage
Rudge
Little Copse
Scrope Farm
Scrope's Wood
Rudge Manor Cottage
Searchlight Cottages
Rudge Firs
Brick Hill
Axford Lane (Track)
Hens Wood
Knowle Hens Wood
Puthall Park
Puthall Farm
Medieval Village of Henset (site of)
Golden Arrow Bungalow
Pit (dis)
Track
Path
Drain
Sluices
Sluice
Wilderness
Park Pale
Colson Stone Practice
Landscape Architecture
3 The Crescent, Taunton, Somerset
United Kingdom TA1 4EA
cs@colsonstone.co.uk
+44 (0)1823 332883
Project:
Park House, Ramsbury
Wiltshire
Drawing:
Location Plan
Scale: 1:5000 @ A1
Drawn by: CMLS
Job No: 492
Date: 21st De 23
Drawing Number: PLAN/26
Rev: -
0 100m 200m 300m 400m