
WC203[C] MDP 1:50 - PROPOSED REAR EXTENSION - SOUTH-EAST ELEVATION - WASHPOOL COTTAGE.

[ATA3]

REVISIONS.
A. UPDATED. 28-9-23 MDP.
B. UPDATED. 11-10-23 MDP.
C. UPDATED. 21-12-23 MDP.

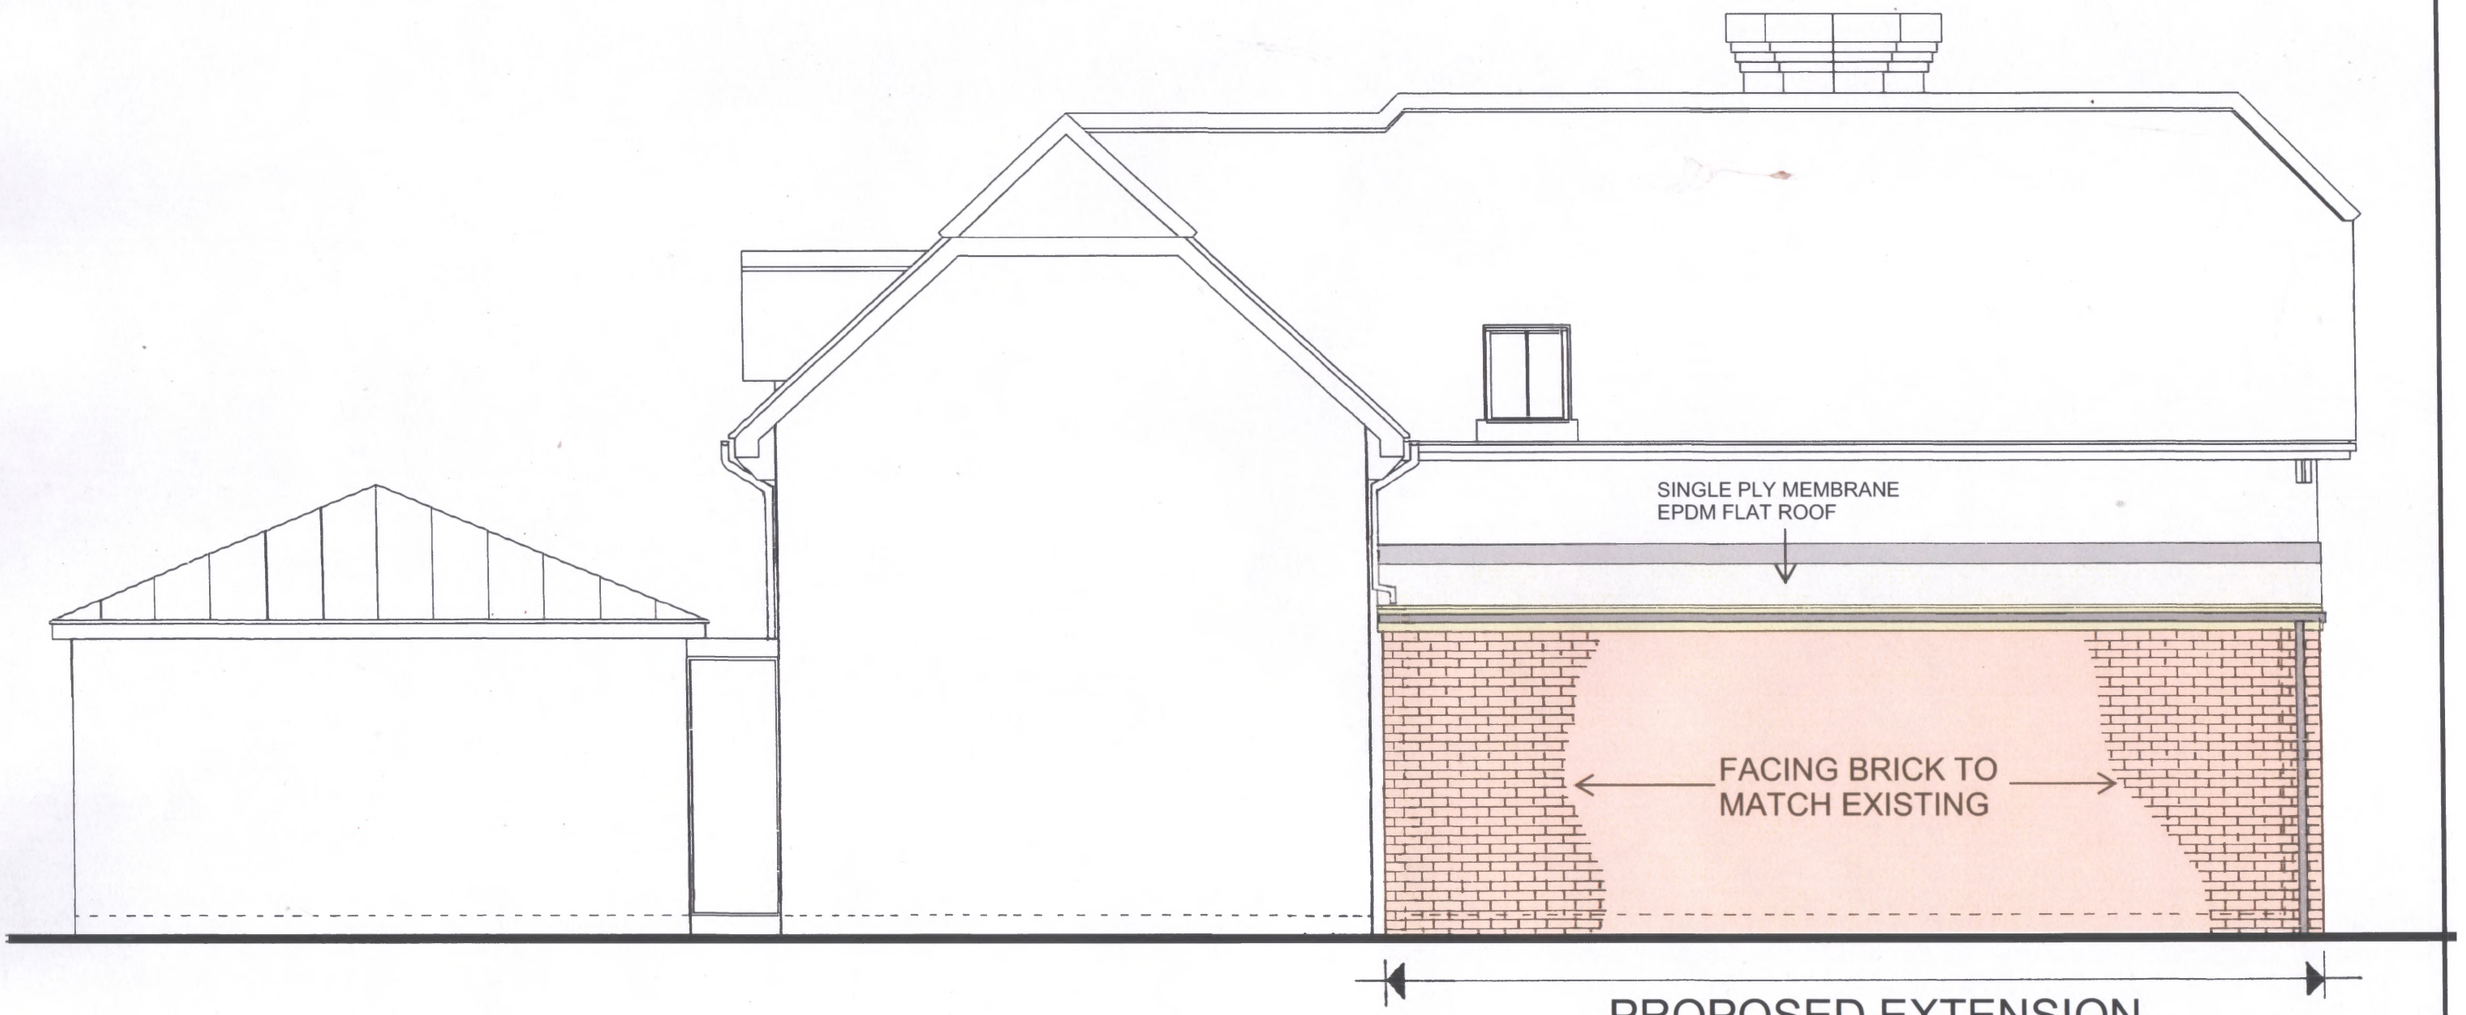

SOUTH - EAST ELEVATION

0 1 2 3 4 5

SCALE BAR

SEPTEMBER 23