
SEPTEMBER 23

REVISIONS.
A. UPDATED. 26-9-23 MDP.
B. UPDATED. 28-9-23 MDP.
C. UPDATED. 10-10-23 MDP.
D. UPDATED. 21-12-23 MDP.

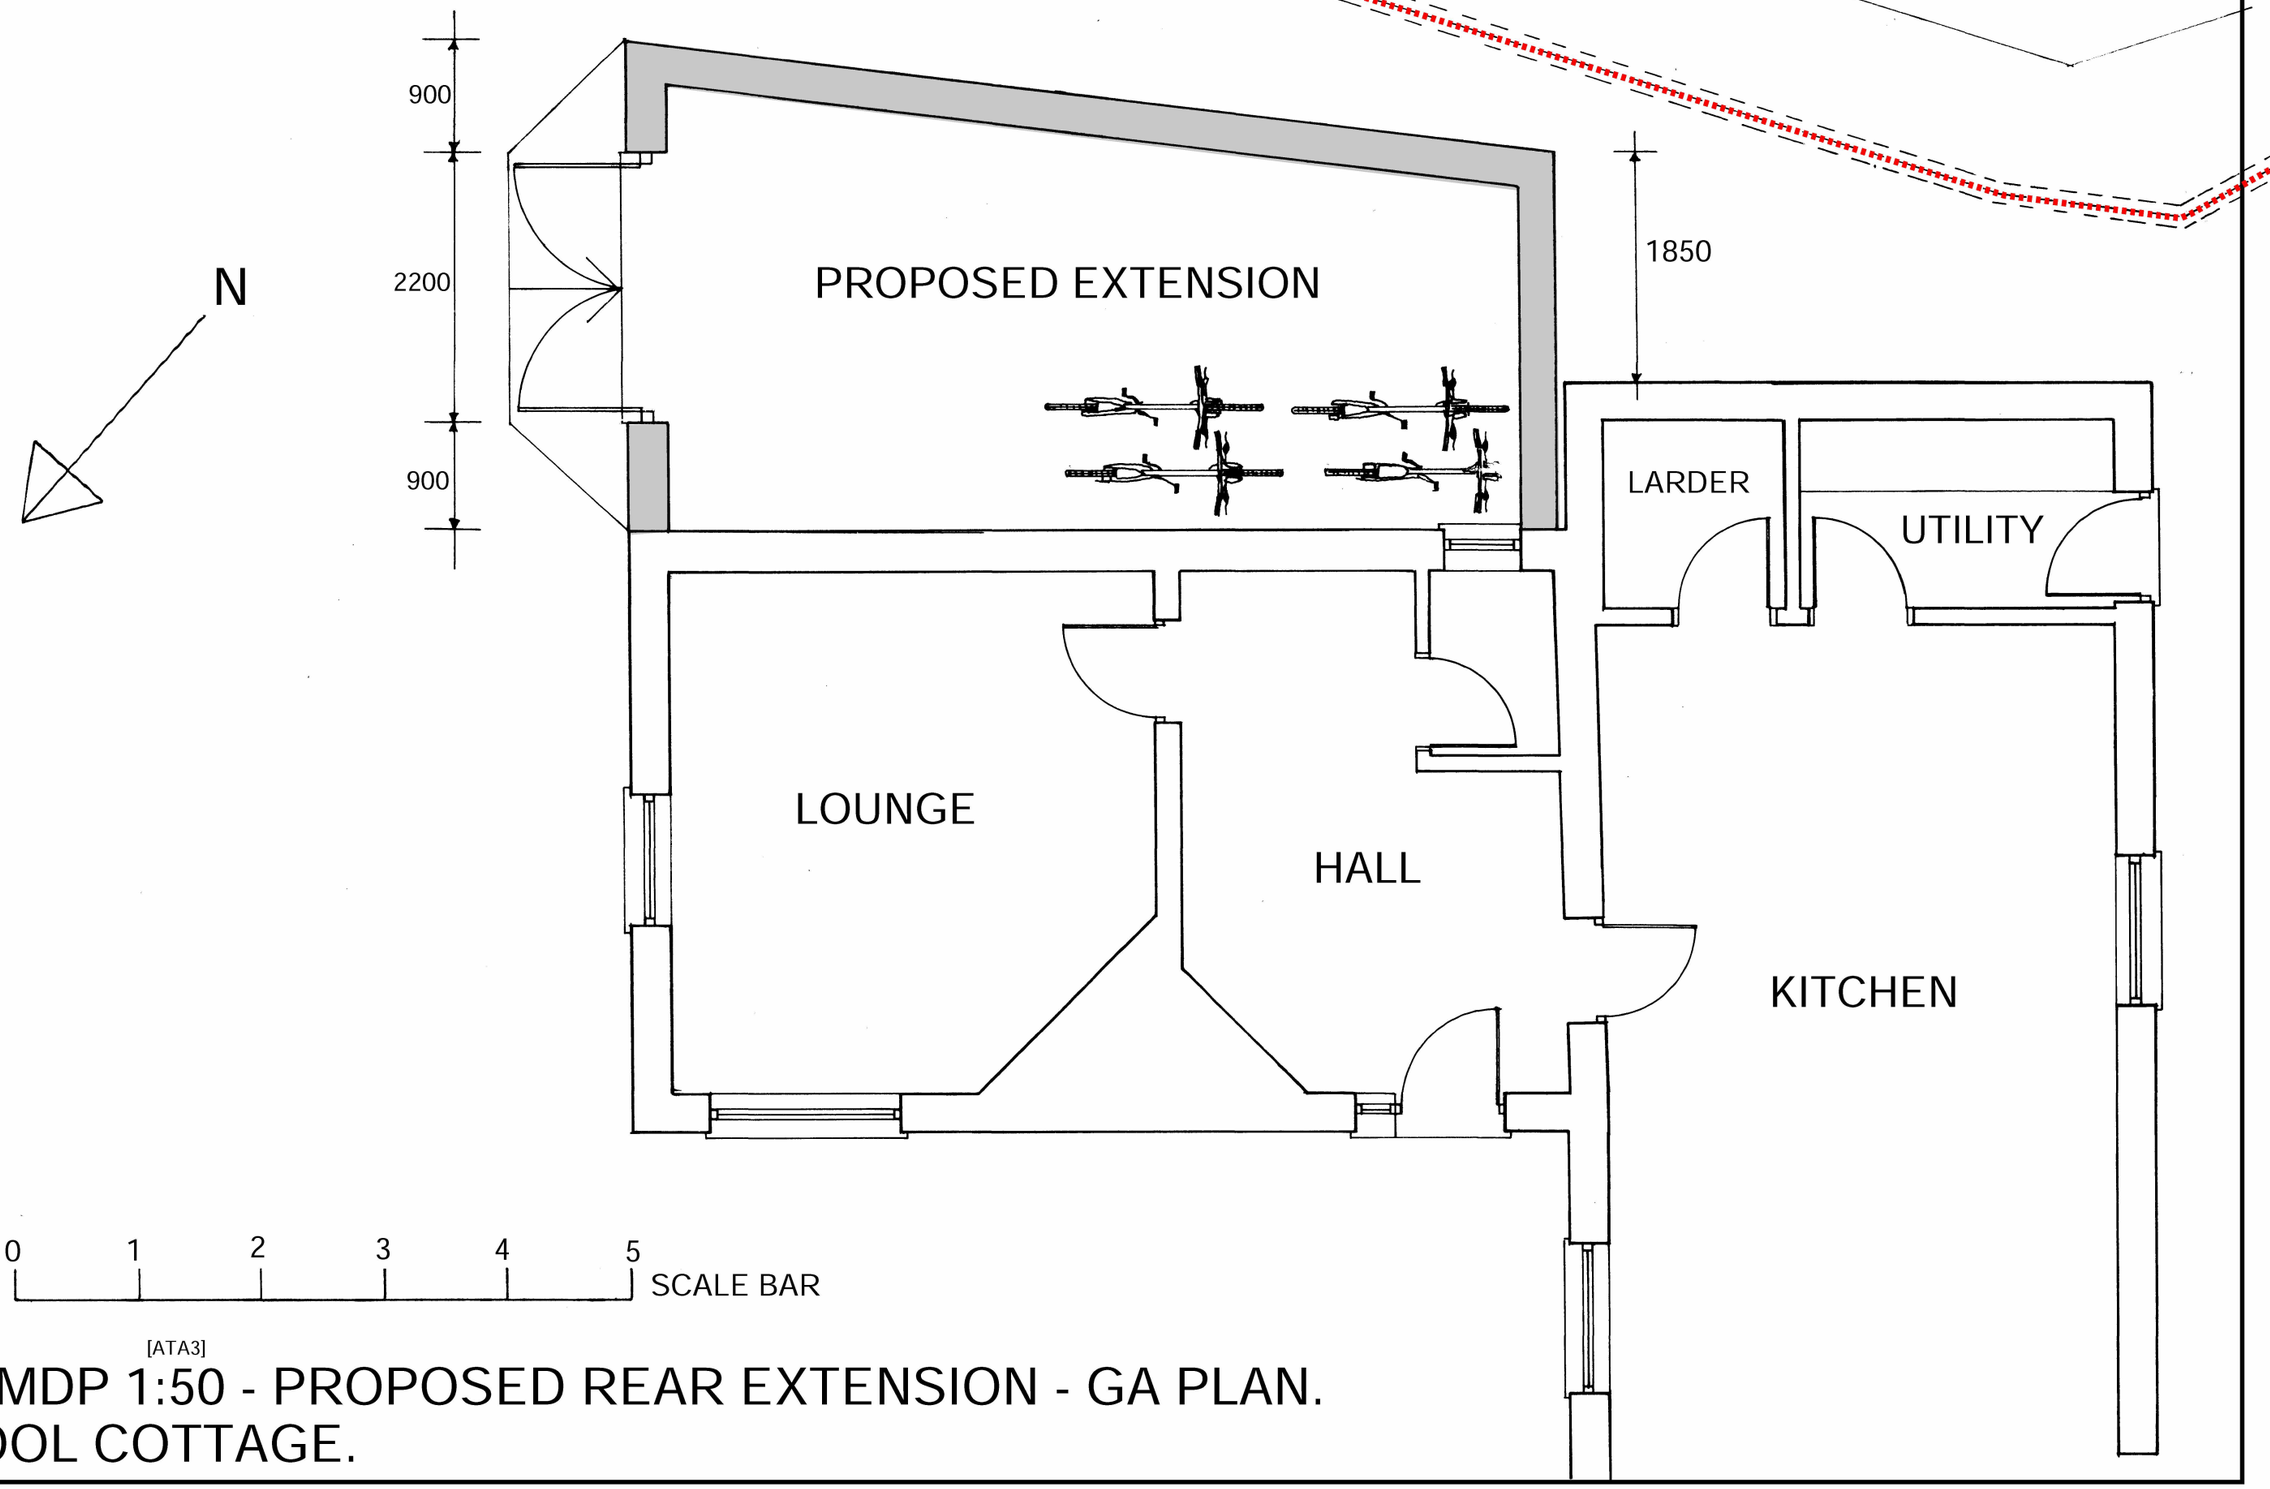

[ATA3]

WC200[D] MDP 1:50 - PROPOSED REAR EXTENSION - GA PLAN. WASHPOOL COTTAGE.