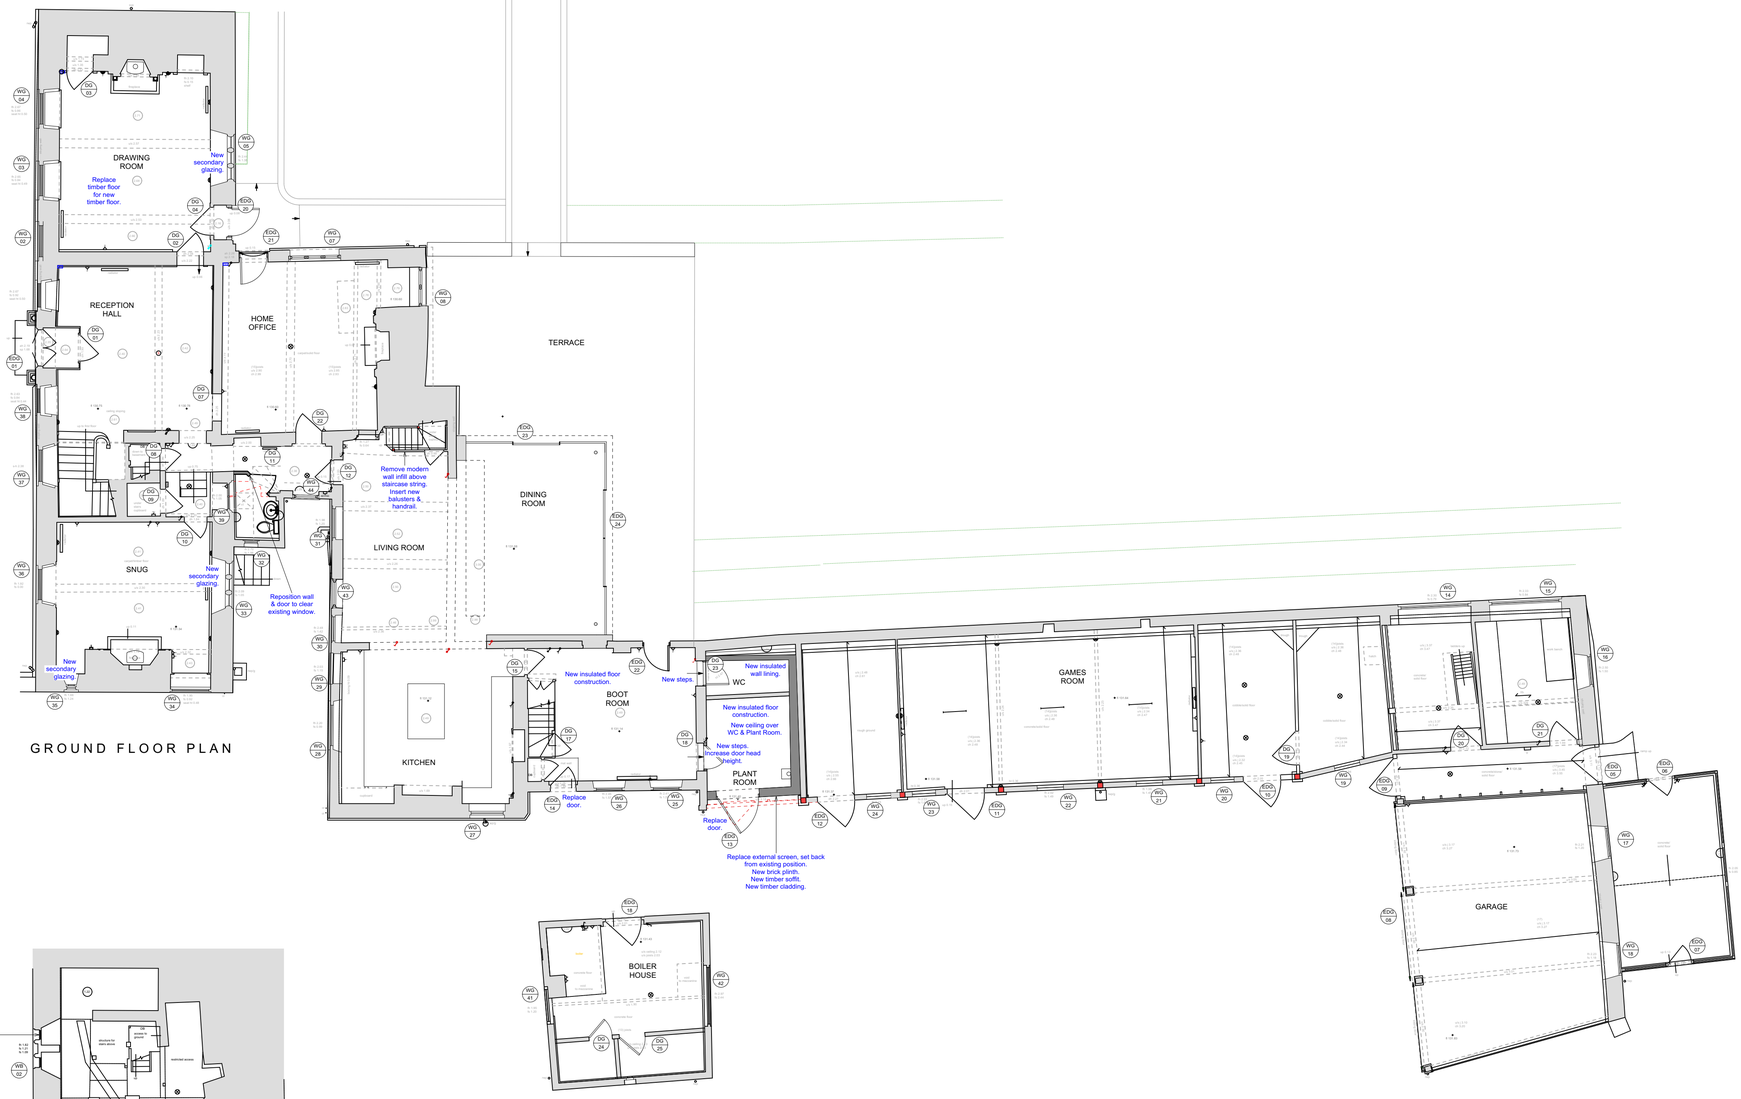

GROUND FLOOR PLAN

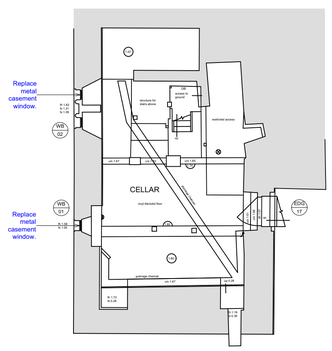

BASEMENT FLOOR PLAN

N

0 1 2 3 4 5 6 7 8 9 10 M

SCALE MEASUREMENTS SHOWN IN METRES.
ACCURACY OF SCALE CAN ONLY BE ASSURED ON PROPERLY CALIBRATED MACHINERY

© Copyright

PLANNING NOTES
- Additional proposals noted in blue added to previously approved works ref: PL/2022/07277 & PL/2022/06945.

DEMOLITION NOTES
-

CONSTRUCTION NOTES
-All dimensions must be checked on site and not scaled from this drawing

MAINTENANCE NOTES
-

Revisions

A	08.11.23	Remove revision cloud marker.
B	19.12.23	Add replacement floor to Drawing Room.

VERITY & BEVERLEY
ARCHITECTS DESIGNERS
The Coach House I 4 The Chipping I Tetbury I Glos. I GL8 8ET
Telephone 01666 503516 I www.verity-beverley.co.uk

OGBOURNE MAISEY MANOR
MARLBOROUGH

PROPOSED ALTERATIONS & EXTENSION

BASEMENT & GROUND FLOOR PLAN AS PROPOSED

Scale: 1:100	22.1515/13
Date: 04.07.23	
Drawn: MAL	Revision
Size: A1	A B