

© Pegasus Planning Group Limited. © Crown copyright and database rights OS 100042093. Promap Licence number 100020449. EmapSite Licence number 0100031673. Terms & Conditions @ pegasusgroup.co.uk

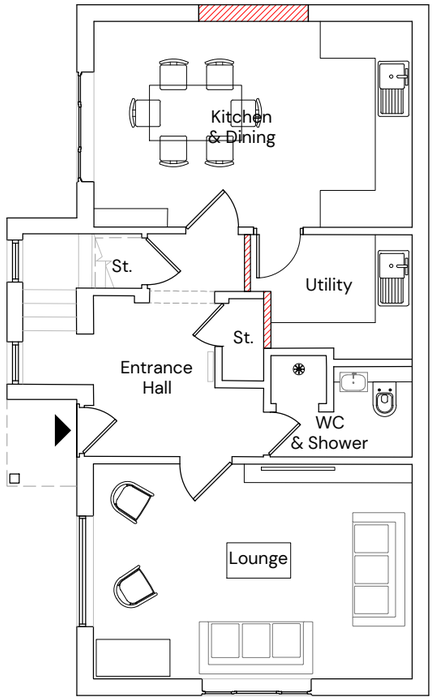


Ground Floor

GIA: 58.5m^2

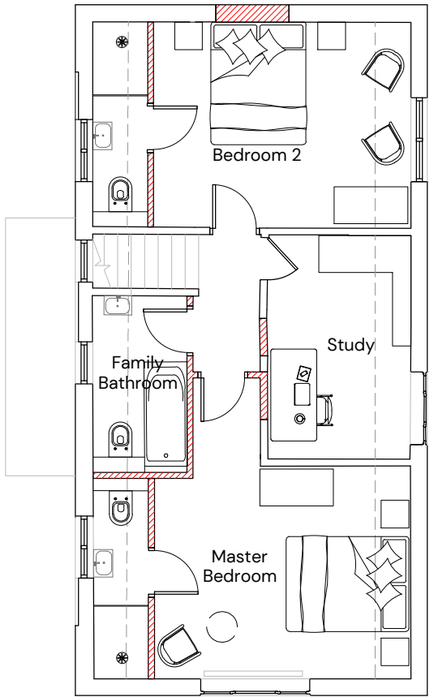

First Floor

GIA: 55.3m^2

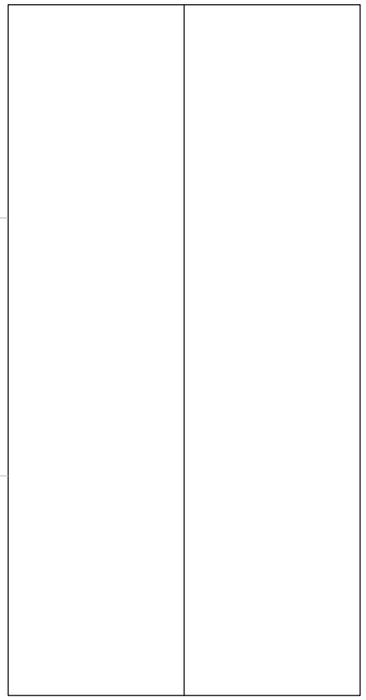

Roof Plan

Proposed New Walls

N

0 1 2 m

15 NEW ROAD, CHIPPENHAM - **PROPOSED FLOOR & ROOF PLANS**

PEGASUS GROUP

| PEGASUSGROUP.CO.UK | TEAM/DRAWN BY: JR | APPROVED BY: JW | DATE: APR 2023 | SCALE: 1:100@A3 | DRWG: P23-0244_DE_301B I CLIENT: THE MSG GROUP (GUILDFORD) I