
A2 PRINT

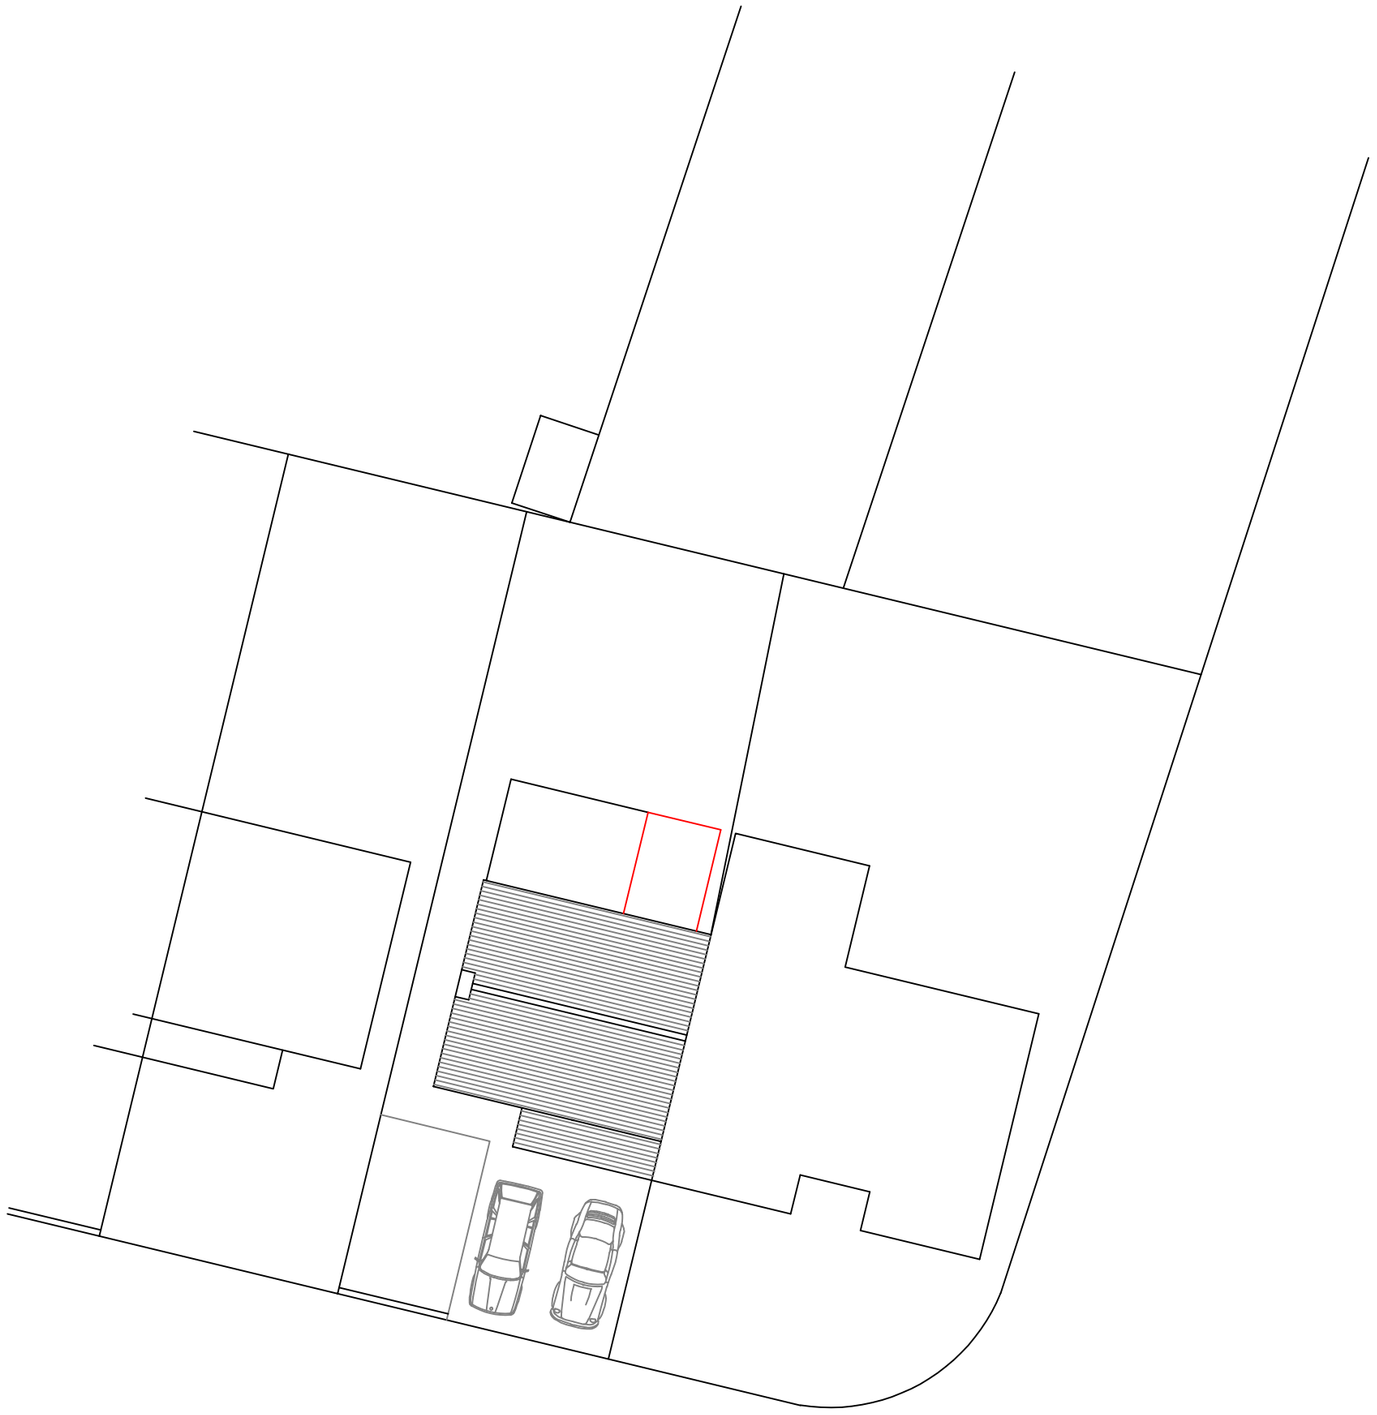

SITE PLAN 1:200

0 1 2 3 4 5 10 20

scale bar 1:200

N

SJF PLANNING
& DESIGN SERVICE

01225 782078 simonnearthebell@gmail.com

PROPOSED	REAR EXTENSION
CLIENT	MR & MRS R NORRIS
LOCATION	23 THAMES CRESCENT MELKSHAM SN12 8BH
TITLE	BLOCK PLAN 1:200

DRG NO	ISSUE	DATE
2332-2	1	JULY 2023

A2 PRINT