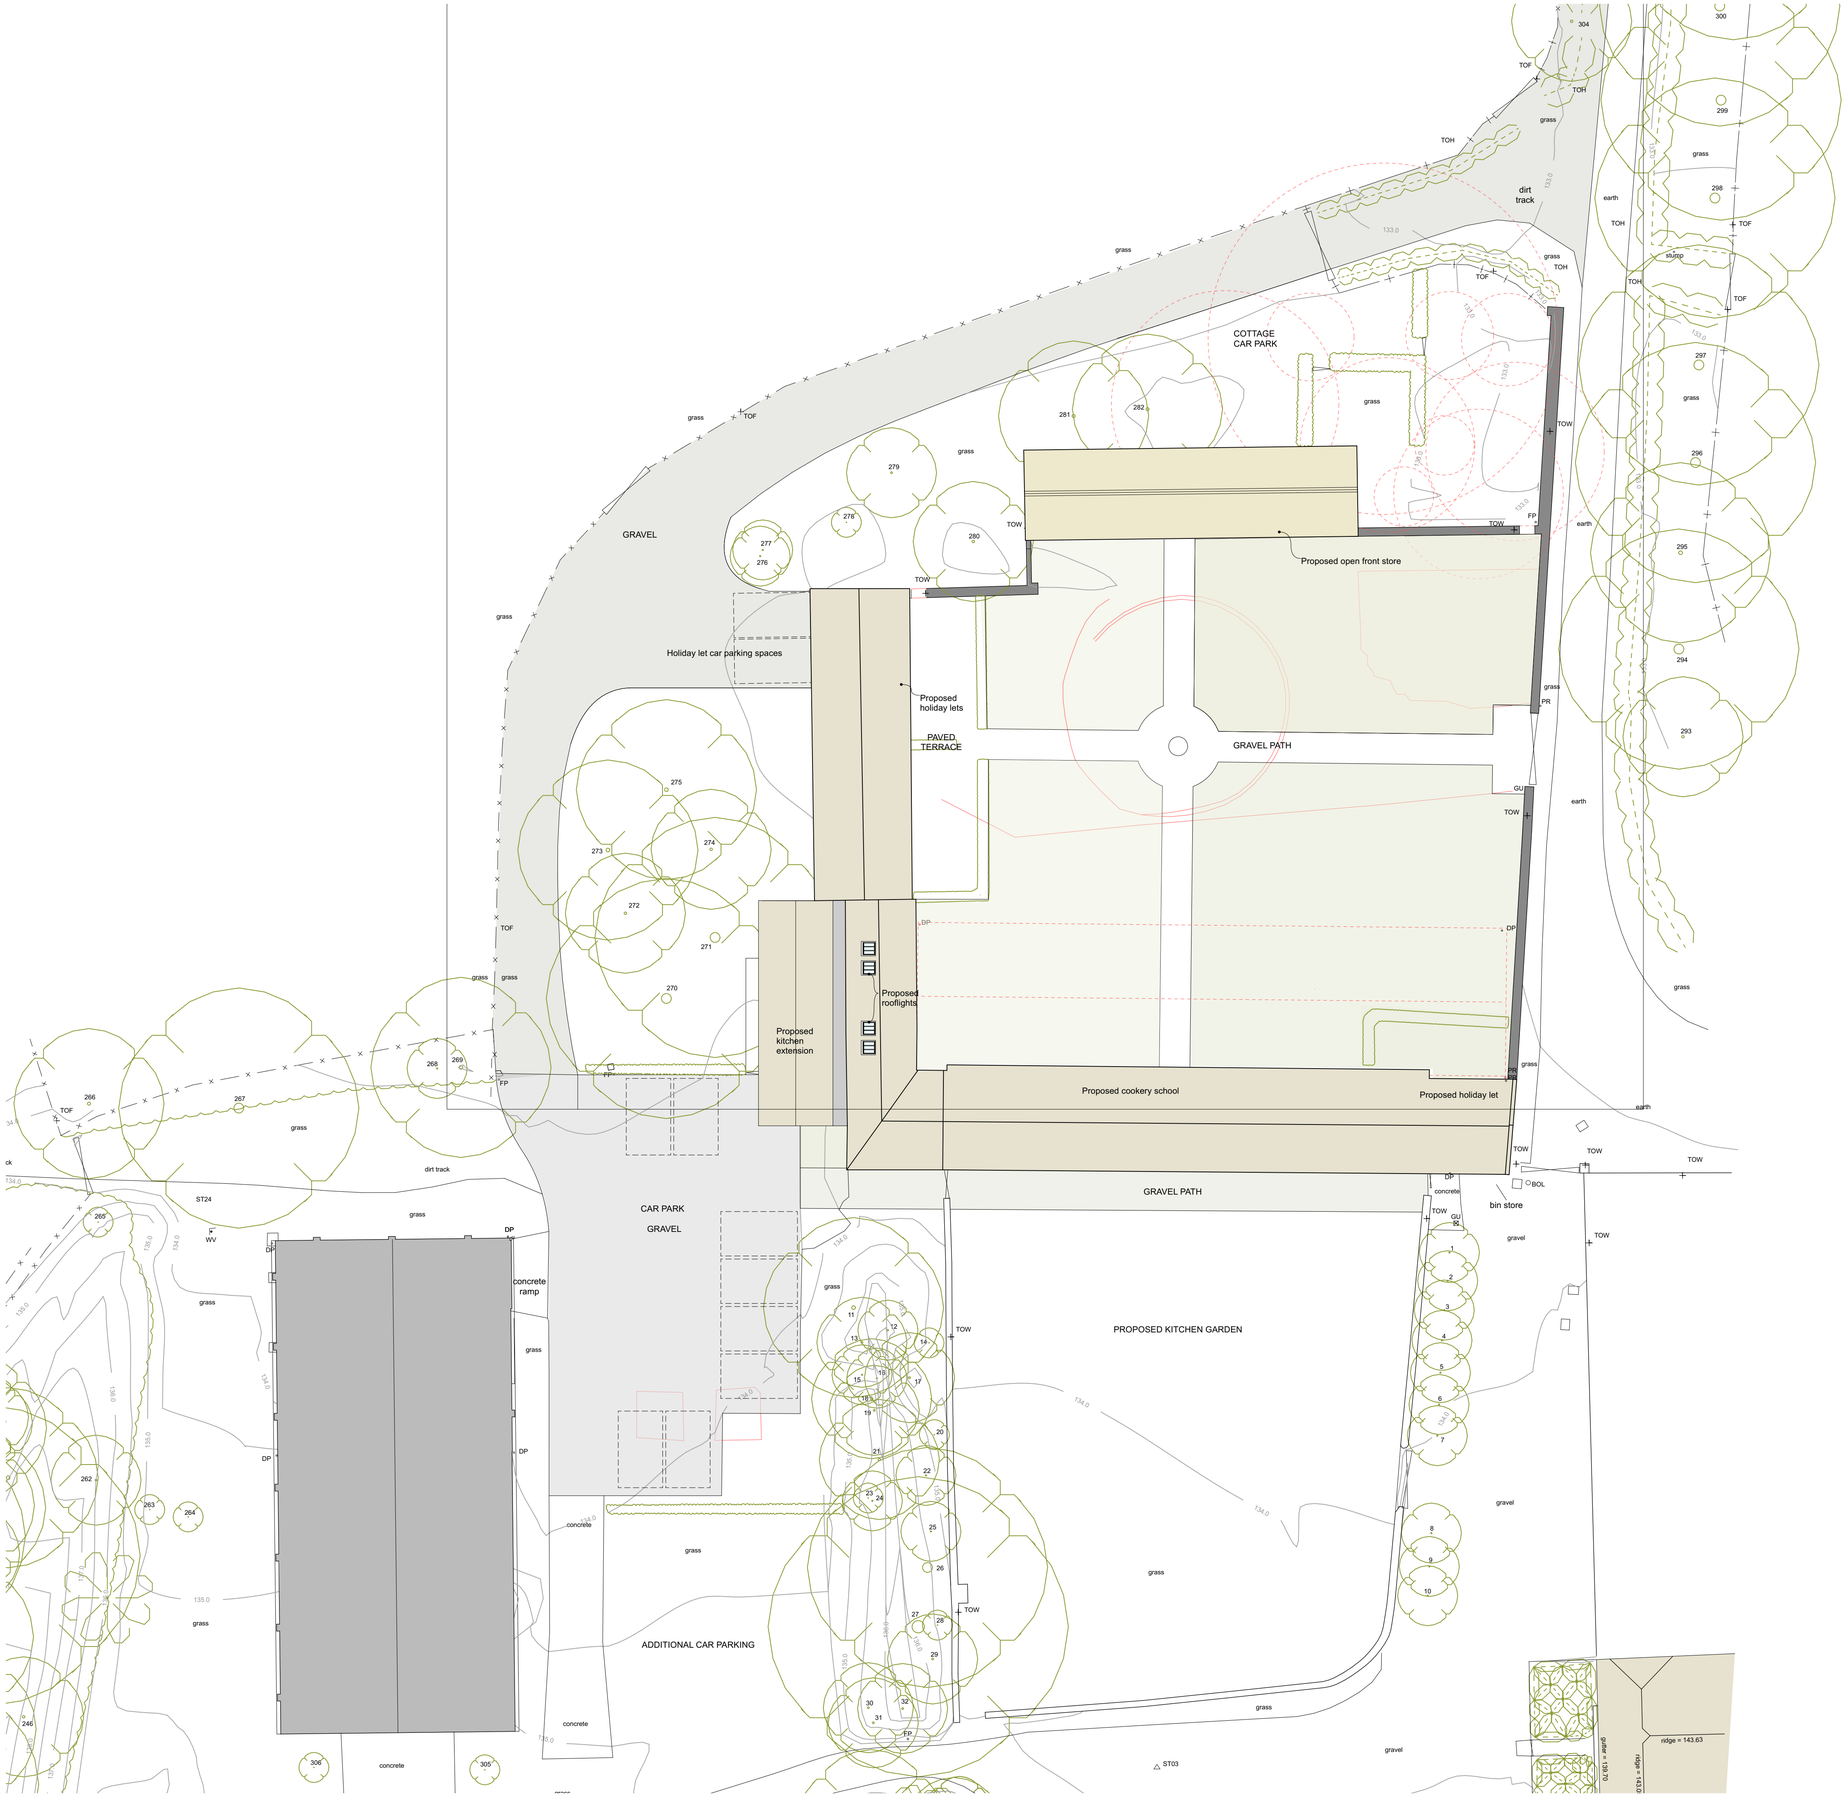

General Notes:

1. This drawing is to be read in conjunction with other consultants drawings
2. Check site conditions prior to commencement of work
3. Discrepancies must be reported directly to the Architect
4. Do not scale off drawing, use figured dimensions only
5. This drawing may be issued in colour, and may be a non-standard paper size

N

Rev	Date	Notes	Drawn
B	26/10/2023	Alterations	NR
A	22/10/2021	Issued for planning	AC

Scale
1 : 200 @ A1
0 5 10m
0 10 20 30ft

QA Serial Number
92097

YIANGOU

Project Address	Clatford Hall, Clatford, Nr Marlborough, SN8 4EB
Project Description	Building Alterations
Drawing Title	Proposed Site Plan
Drawing No.	**1861-050** Rev. **B**