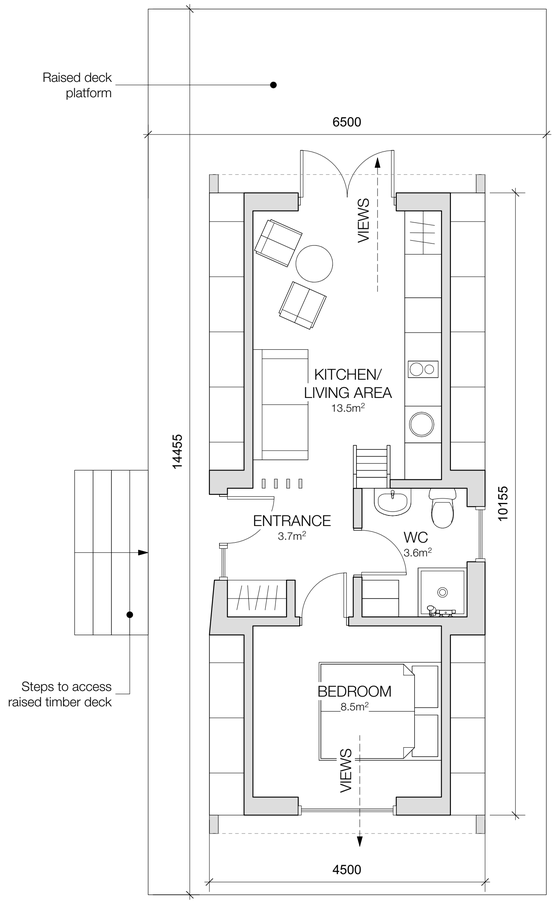

1 Proposed Ground Floor Plan
Scale: 1:50

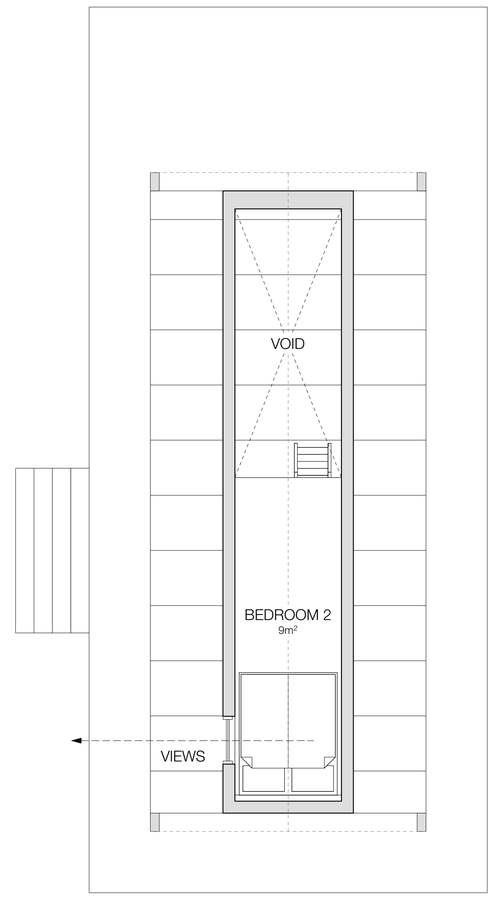

2 Proposed Mezzanine Plan
Scale: 1:50

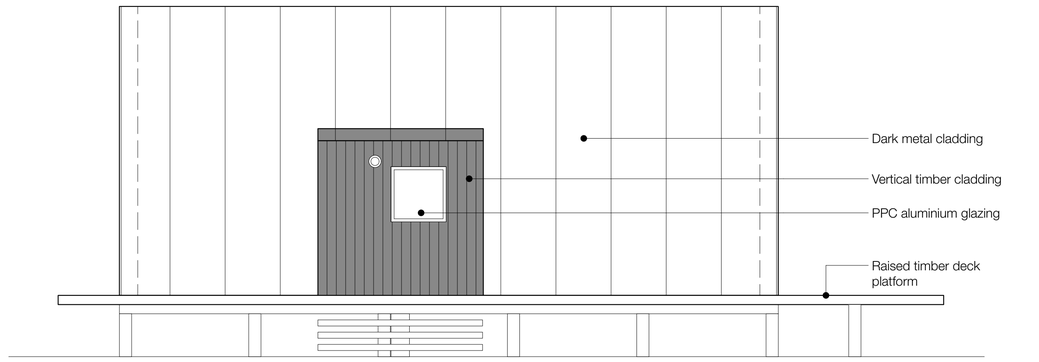

3 Proposed East Elevation
Scale: 1:50

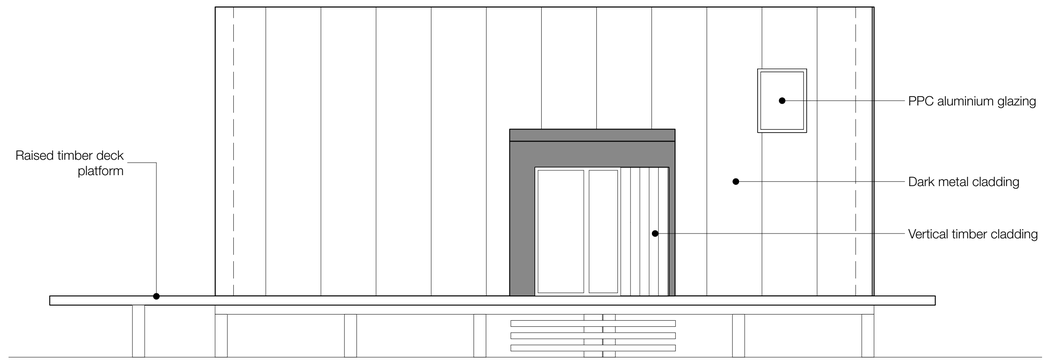

4 Proposed West Elevation
Scale: 1:50

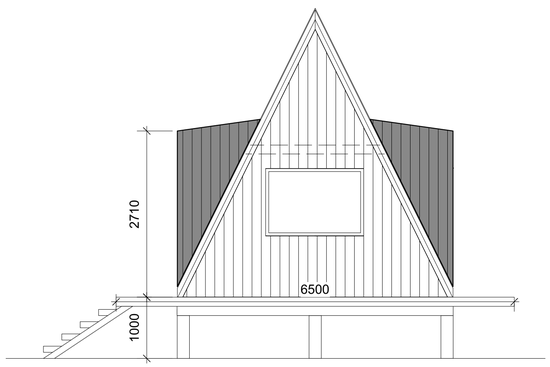

5 Proposed South Elevation
Scale: 1:50

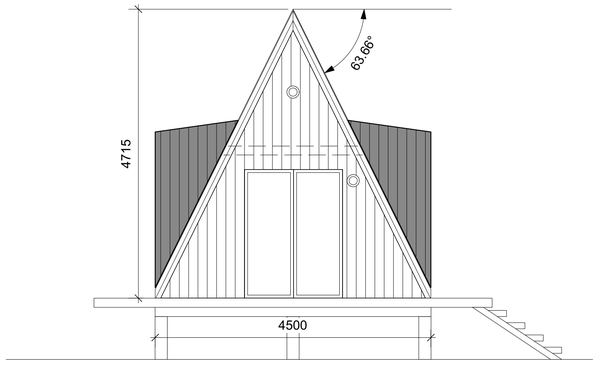

6 Proposed North Elevation
Scale: 1:50

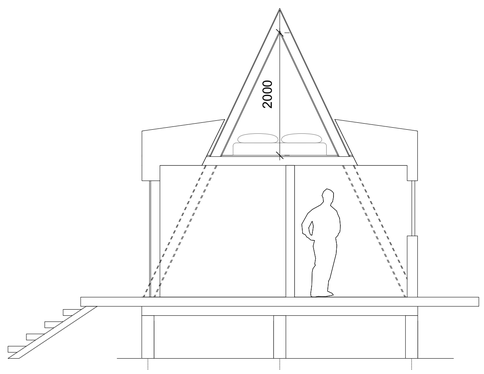

7 Proposed Section A-A
Scale: 1:50

0 1 2 3 4 5 M

N

Notes:

All dimensions to be checked on site.

Any dimensions not noted on the drawings should be confirmed with the Architect prior to construction.

All drawings to be read in conjunction with Structural Engineer/ consultant drawings, schedules and specifications. Any discrepancies between information to be reported to the Architect before any work commences.

The Contractor's attention is drawn to the Health & Safety matters identified within the Pre-construction Information, Risk Register and on any drawings identified as being potentially hazardous.

The Contractor's normal Health & Safety obligations still apply when undertaking construction operations both on and off site.

Key:

rev	date	initials	description
A	15/12/23	DH	Planning

drawing:
PROPOSED DRAWINGS

project:
Waldens Fishery

drawing no: 0434- 250

revision: P1

status:
STAGE 3

date:
December 2023

scale @ A1/A3:
1:50/1:100

adam knibb architects

Adam Knibb Architects
Lower Ground Floor, Calpe House,
7 St. Thomas Street, Winchester, SO23 9HE
www.adamknibbarchitects.com
01962 680221