

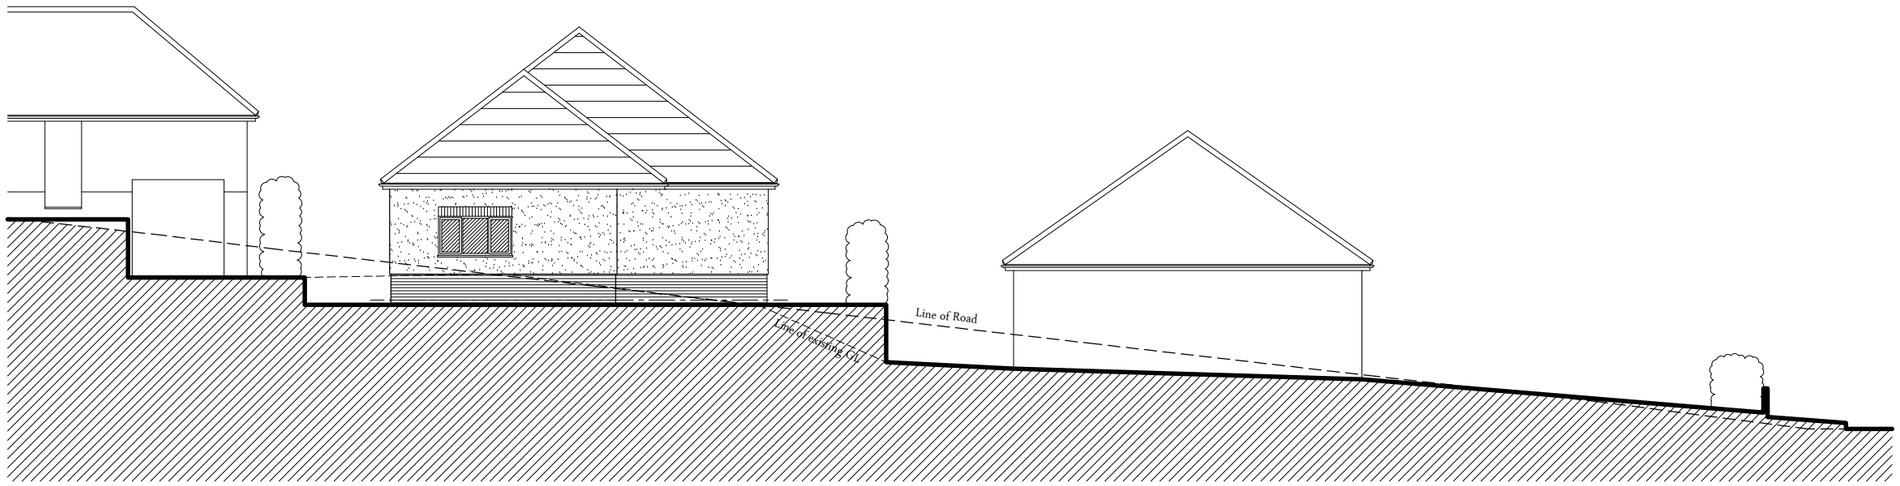



South West Elevation

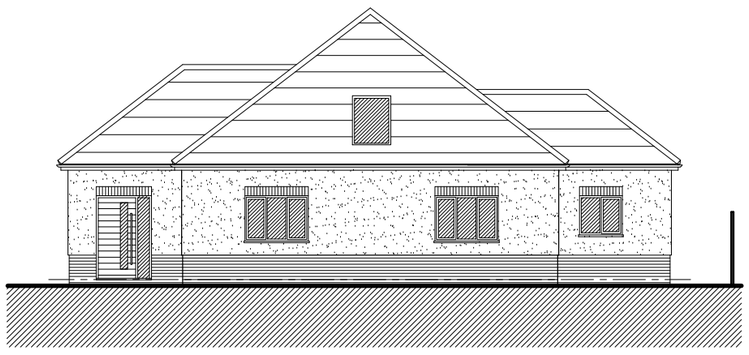

South East Elevation

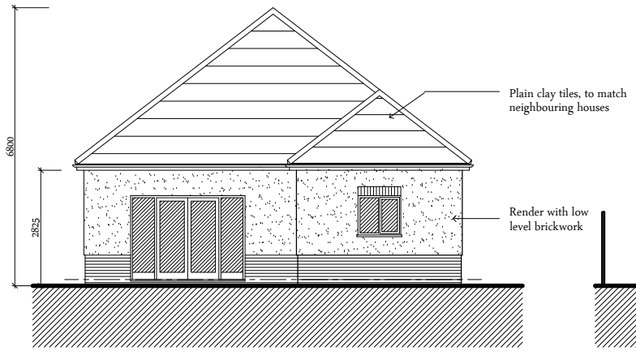

North East Elevation

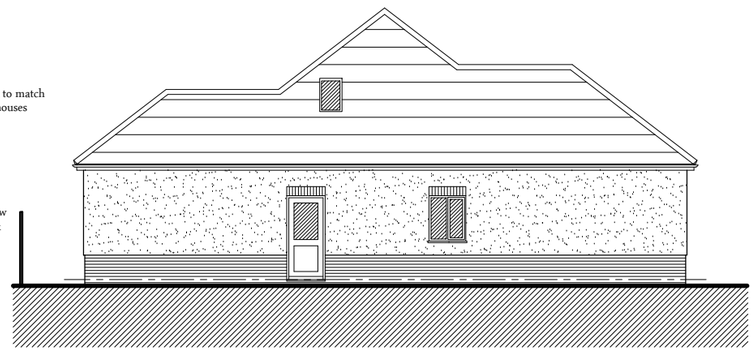

North West Elevation

Metres
0 1 2 3 4 5

Scale Bar (1:150 at A3)

Rev	Amendment	Date
	Planning Issue	

Client & Project Address:

3G Building & Construction Ltd

4 Breamer Rise,
Salisbury,
Wilts
SP1 3QB

Project Description:

Proposed New Dwelling

Drawing Title:

Proposed Elevations

Scale: 1:150 at A3

Drawing Ref: 0835/PL/02

Rev: