
Location Plan

Site Address: **Easting: 405237 Northing: 157225**

PlanningPortal

Date Produced: **04-Jan-2024**

Scale: **1:1250 @A4**

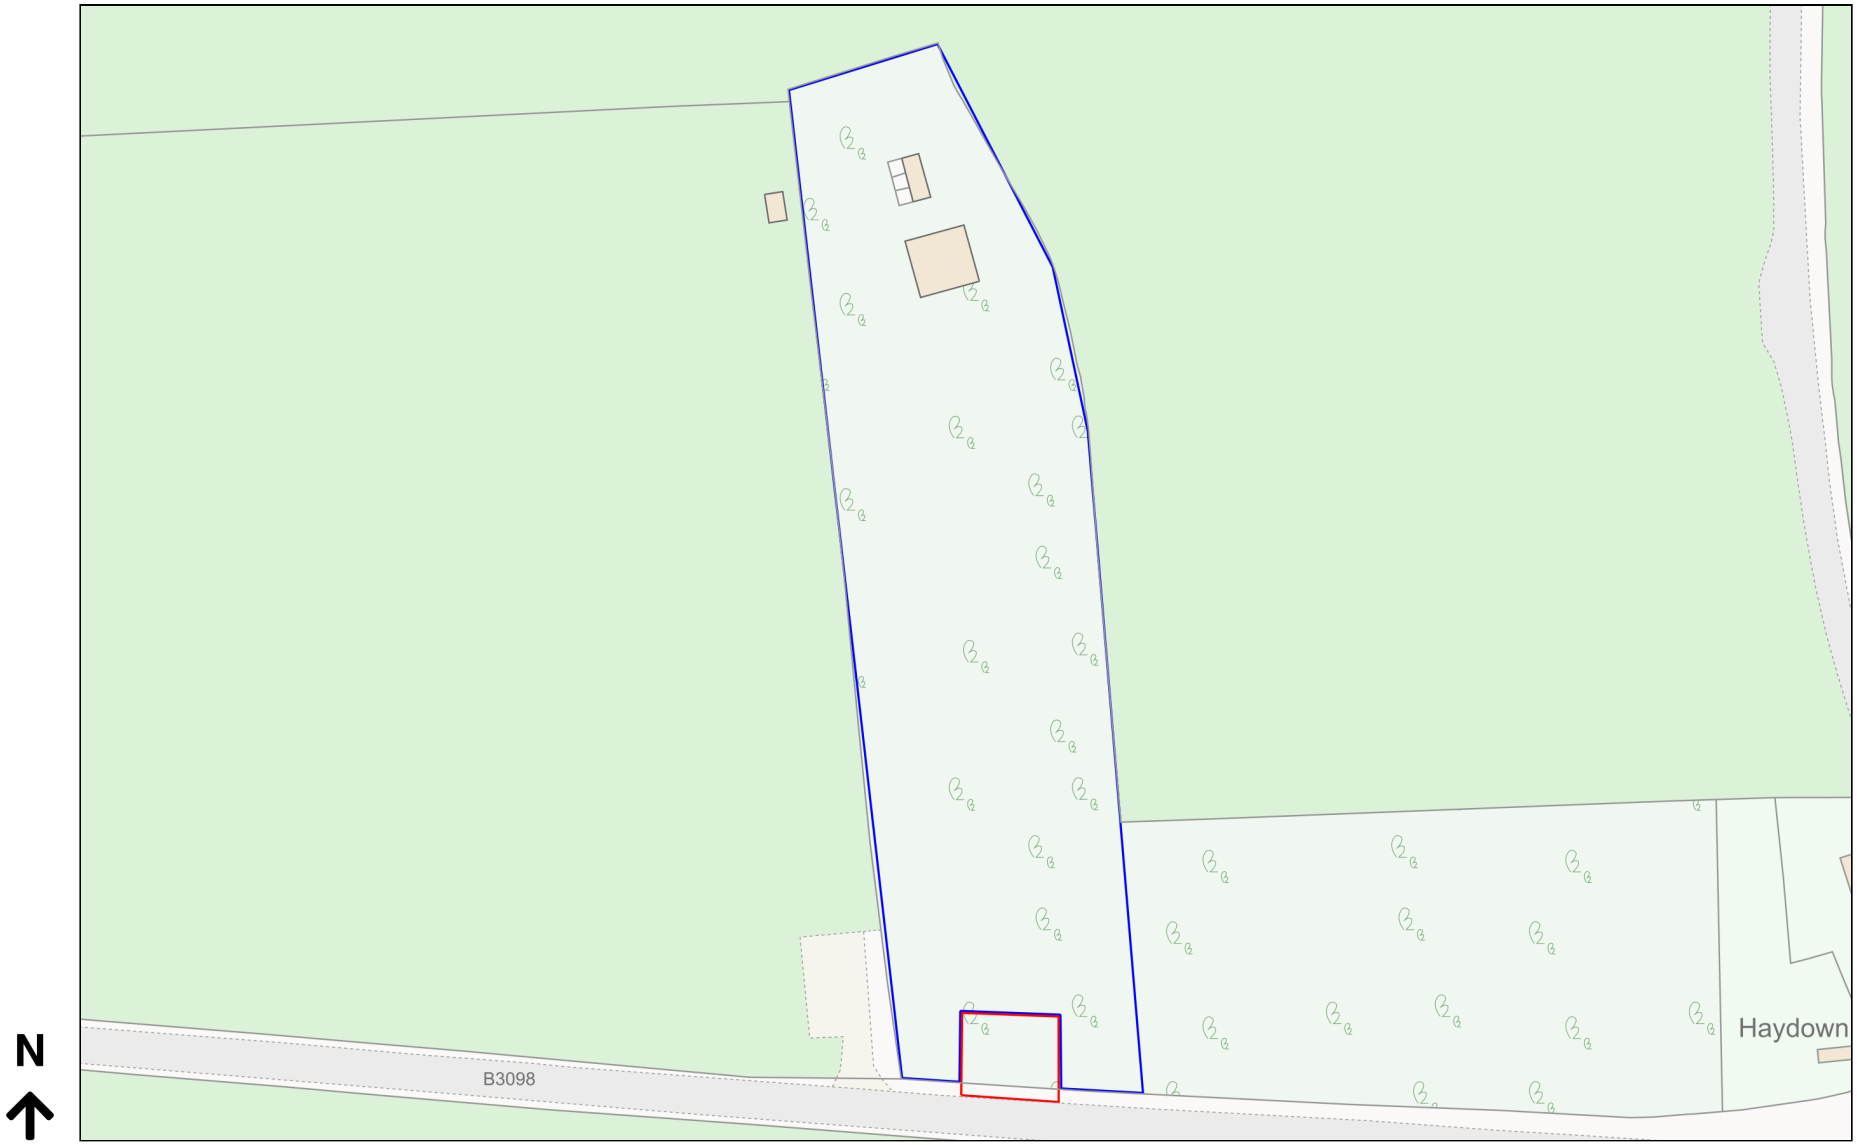

Planning Portal Reference: **PP-12686936v1**

Powered By TerraQuest

© Crown copyright and database rights 2024 OS 100042766