
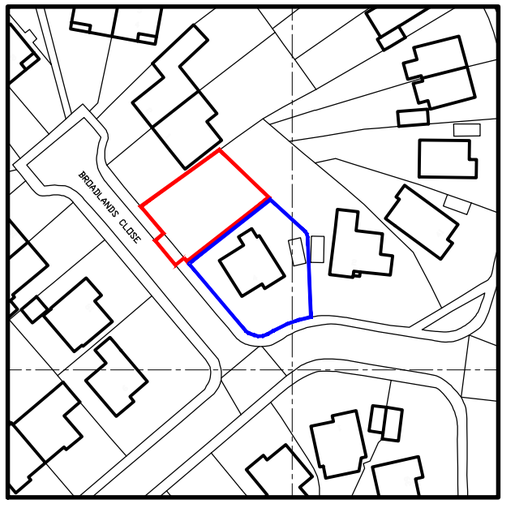


0 20 40 60 80 100 (Metres)

Scale Bar (1:1250 at A3)

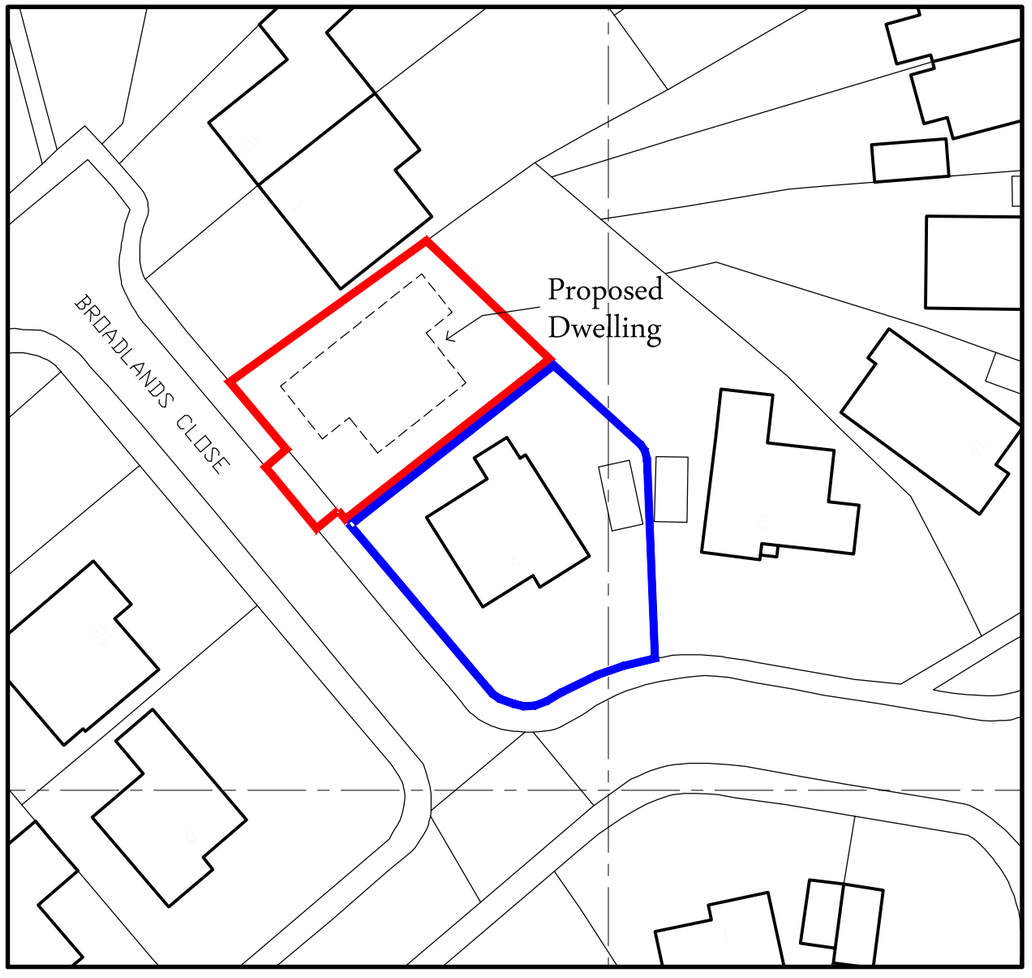

0 10 20 30 40 50 (Metres)

Scale Bar (1:500 at A3)

N

Metres
0 1 2 3 4 5

Scale Bar (1:100 at A3)

Rev	Amendment	Date
A	Red line amended to include proposed new access	04/01/24
	Planning Issue	

Client & Project Address:

3G Building & Construction Ltd

4 Breamer Rise,
Salisbury,
Wilts
SP1 3QB

Project Description:

Proposed New Dwelling

Drawing Title:

Existing Location & Site Plan

Scale: 1:500 & 1:1250 at A3

Drawing Ref: 0835/Ex/01

Rev: A