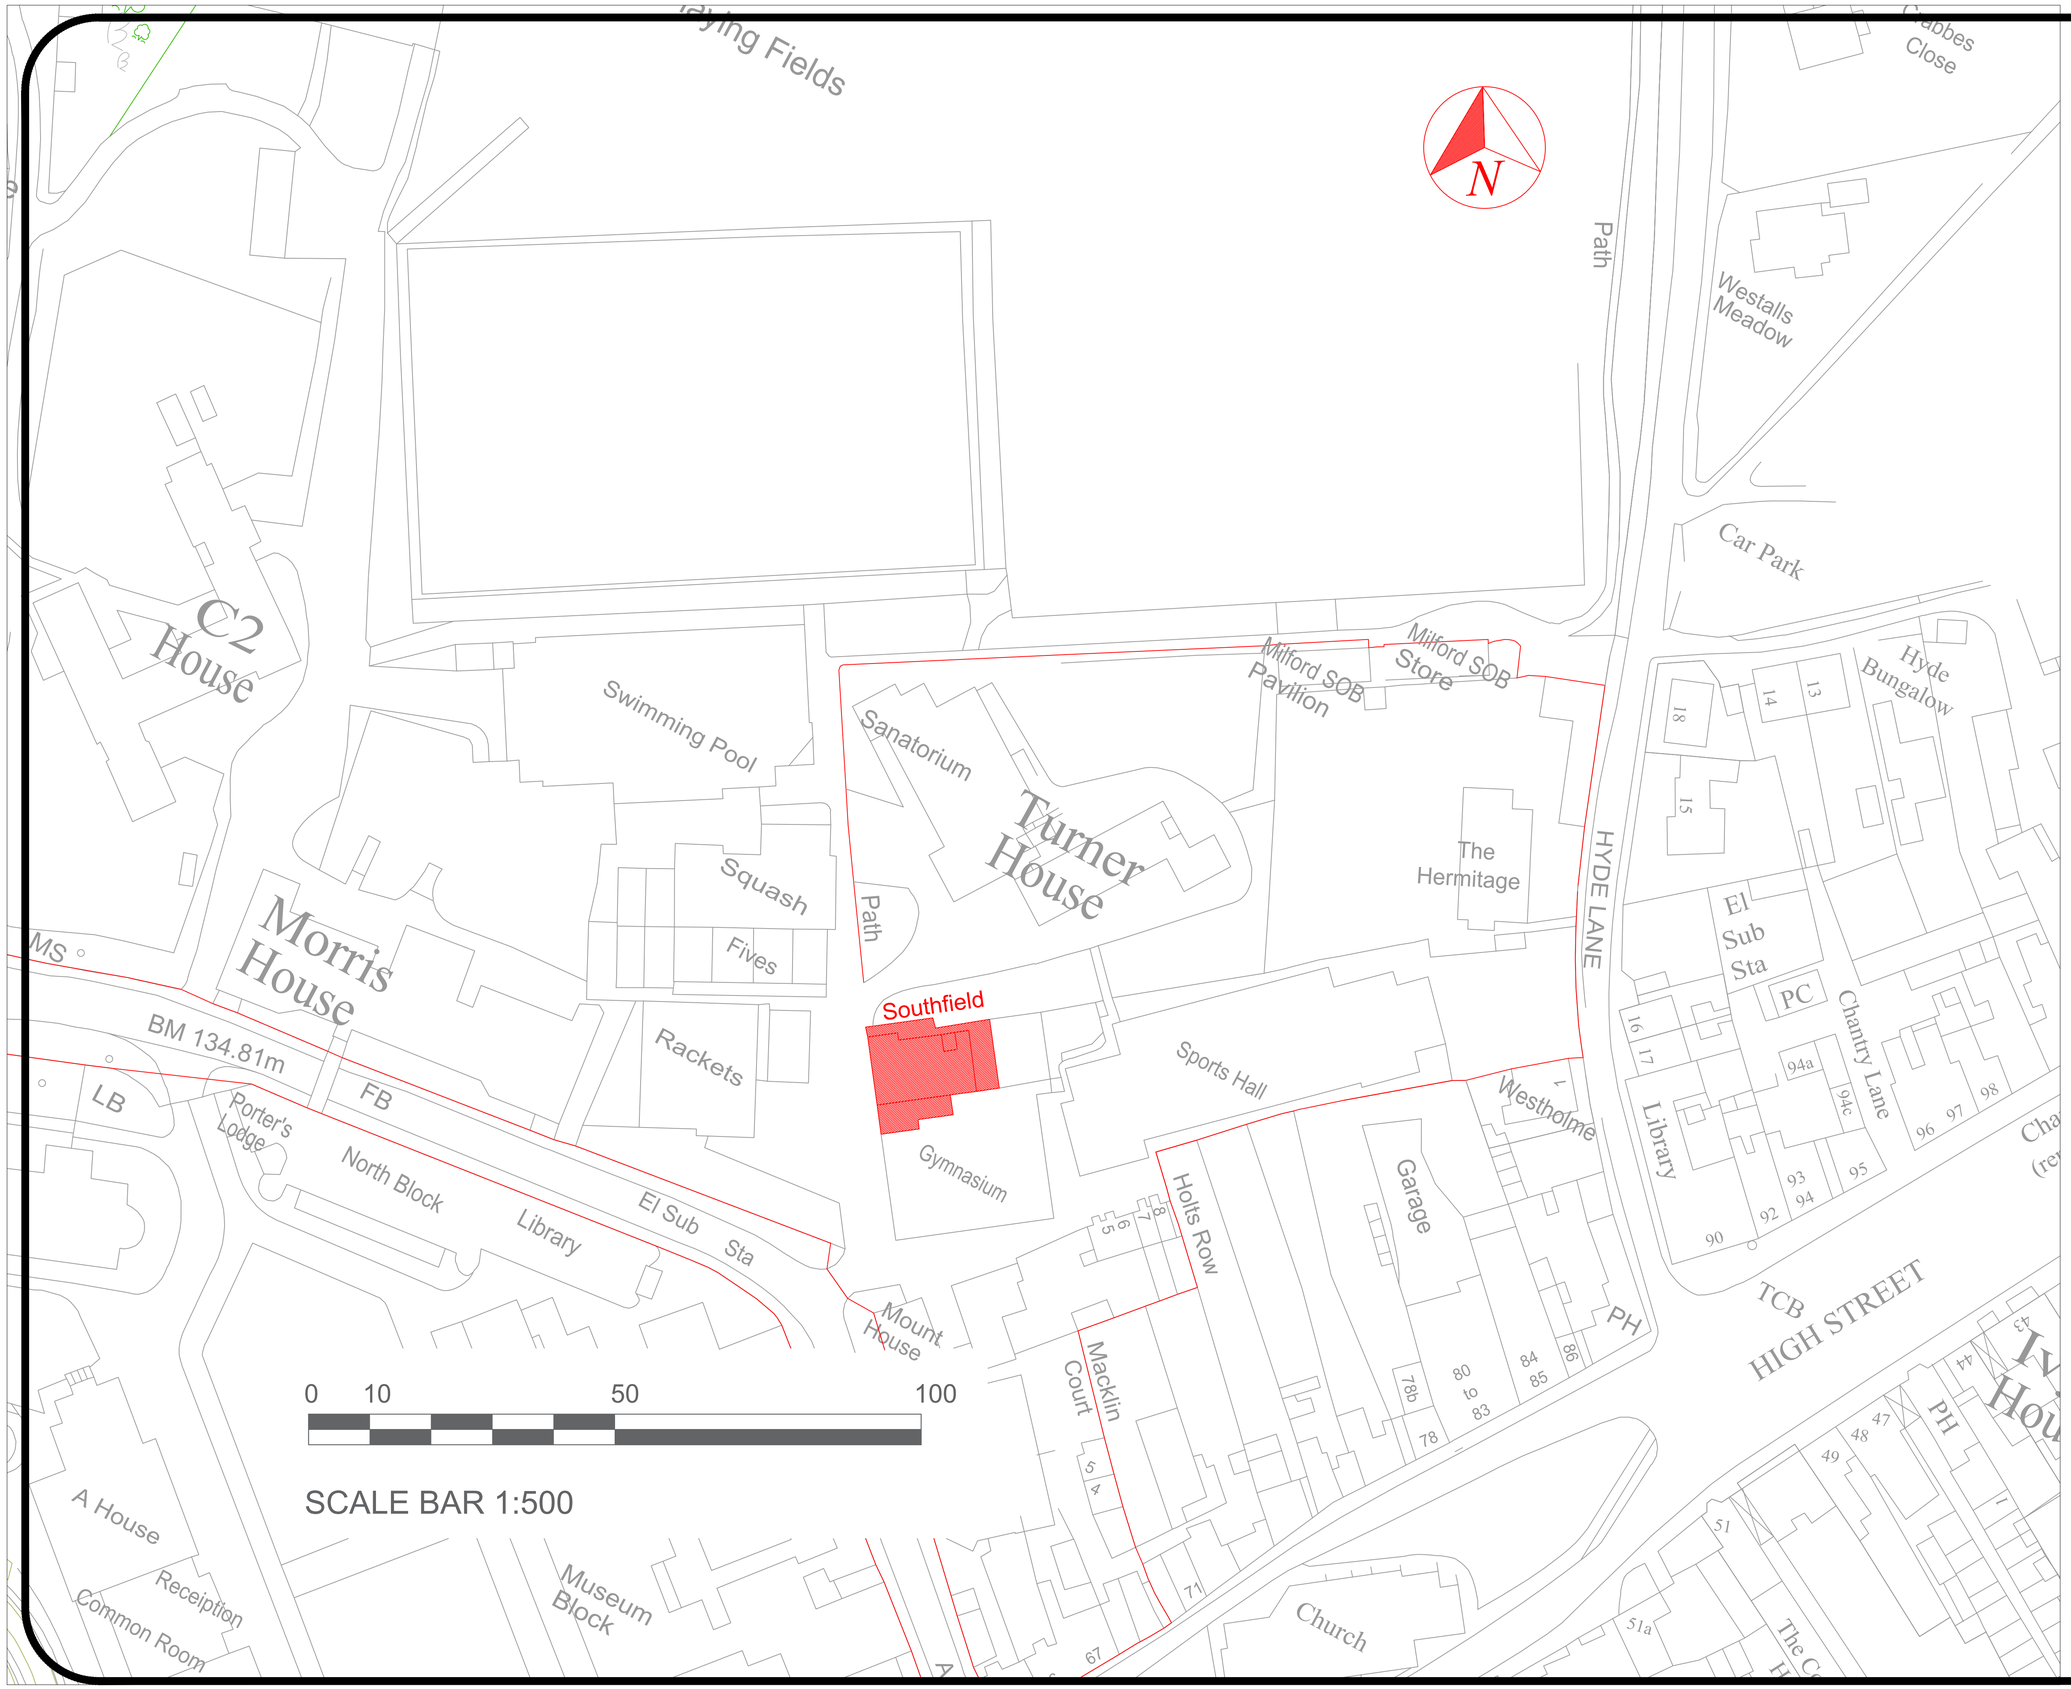

General Notes

No.	Revision/Issue	Date

MARLBOROUGH COLLEGE

Estates Department
Barton Farm
College Fields
Marlborough
Wiltshire SN8 1PA Tel:– 01672892200

Project Name and Address

SOUTHFIELD
EXTERNAL REPAIRS
MARLBOROUGH COLLEGE

Project	Sheet
EXTERNAL REPAIRS	
Date: 03/01/2024	SF/SP/01
Scale: 1:500	