




Proposed Front Elevation
Scale 1:100

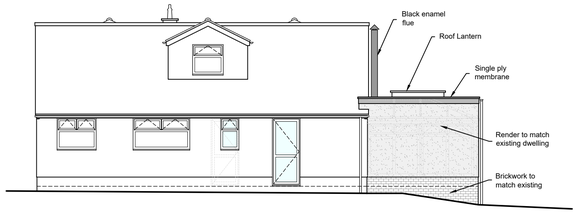

Proposed Side Elevation
Scale 1:100

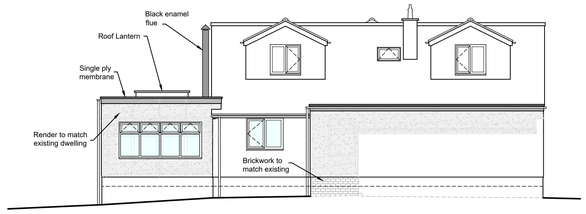


Proposed Side Elevation
Scale 1:100

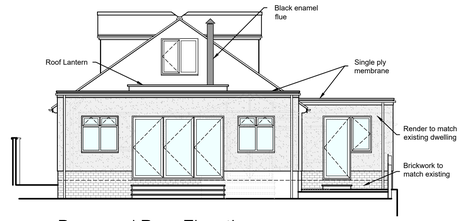


Proposed Rear Elevation
Scale 1:100



Proposed Ground Floor Plan
Scale 1:50

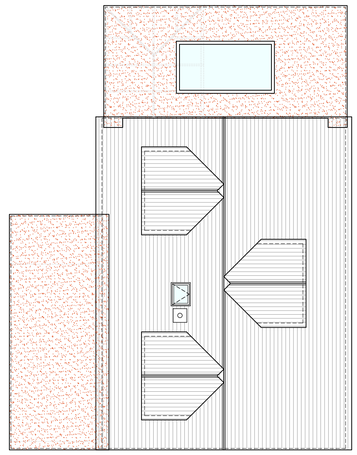

Proposed Roof Plan
Scale 1:100

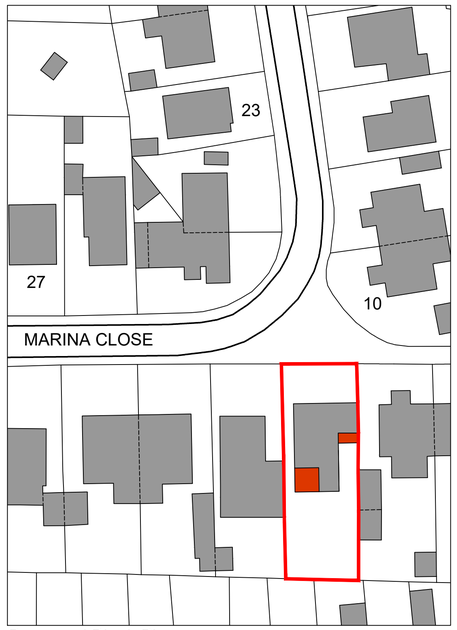

Proposed Block Plan
Scale 1:500



Proposed Location Plan
Scale 1:1250

North

0 1 2 3 4 5
1:100 - Metres

0 1 2
1:50 - Metres

0 5 10 15 20 25
1:500 - Metres

0 10 20 30 40 50 60
1:1250 - Metres

Drawing for planning purposes only. Not to be used for construction.

Tuttle architectural services
Ground Floor
6 Pelhams Court
Marlborough
Wiltshire SN8 2AG
T. 01672 518 278
E. info@tuttlearchserv.co.uk
facebook.com/tuttlearchserv
W. tuttlearchserv.co.uk

Job Title
Proposed single storey rear extension & internal alterations @ 7 Marina Close, Durrington SP4 8DD

For Mr & Mrs Flint

Drawing Title
Proposed Plans, Elevations, Block & Location Plan

DRAWING NUMBER	REV
7 Marina Close - 05	

REVISIONS

SCALE	DATE	DRAWN BY	PAPER SIZE	JOB No.
As Indicated	Nov 23	MCW	A1	----