2020 10 PL 01

Ordnance Survey OS Sitemap ™

Mark Ellerby Architects

Studio 18
Glove Factory Studios
1 Brook Lane
Trowbridge
BA14 6RL

T. 02030023970

E. markellerbyarchitect@gmail .com

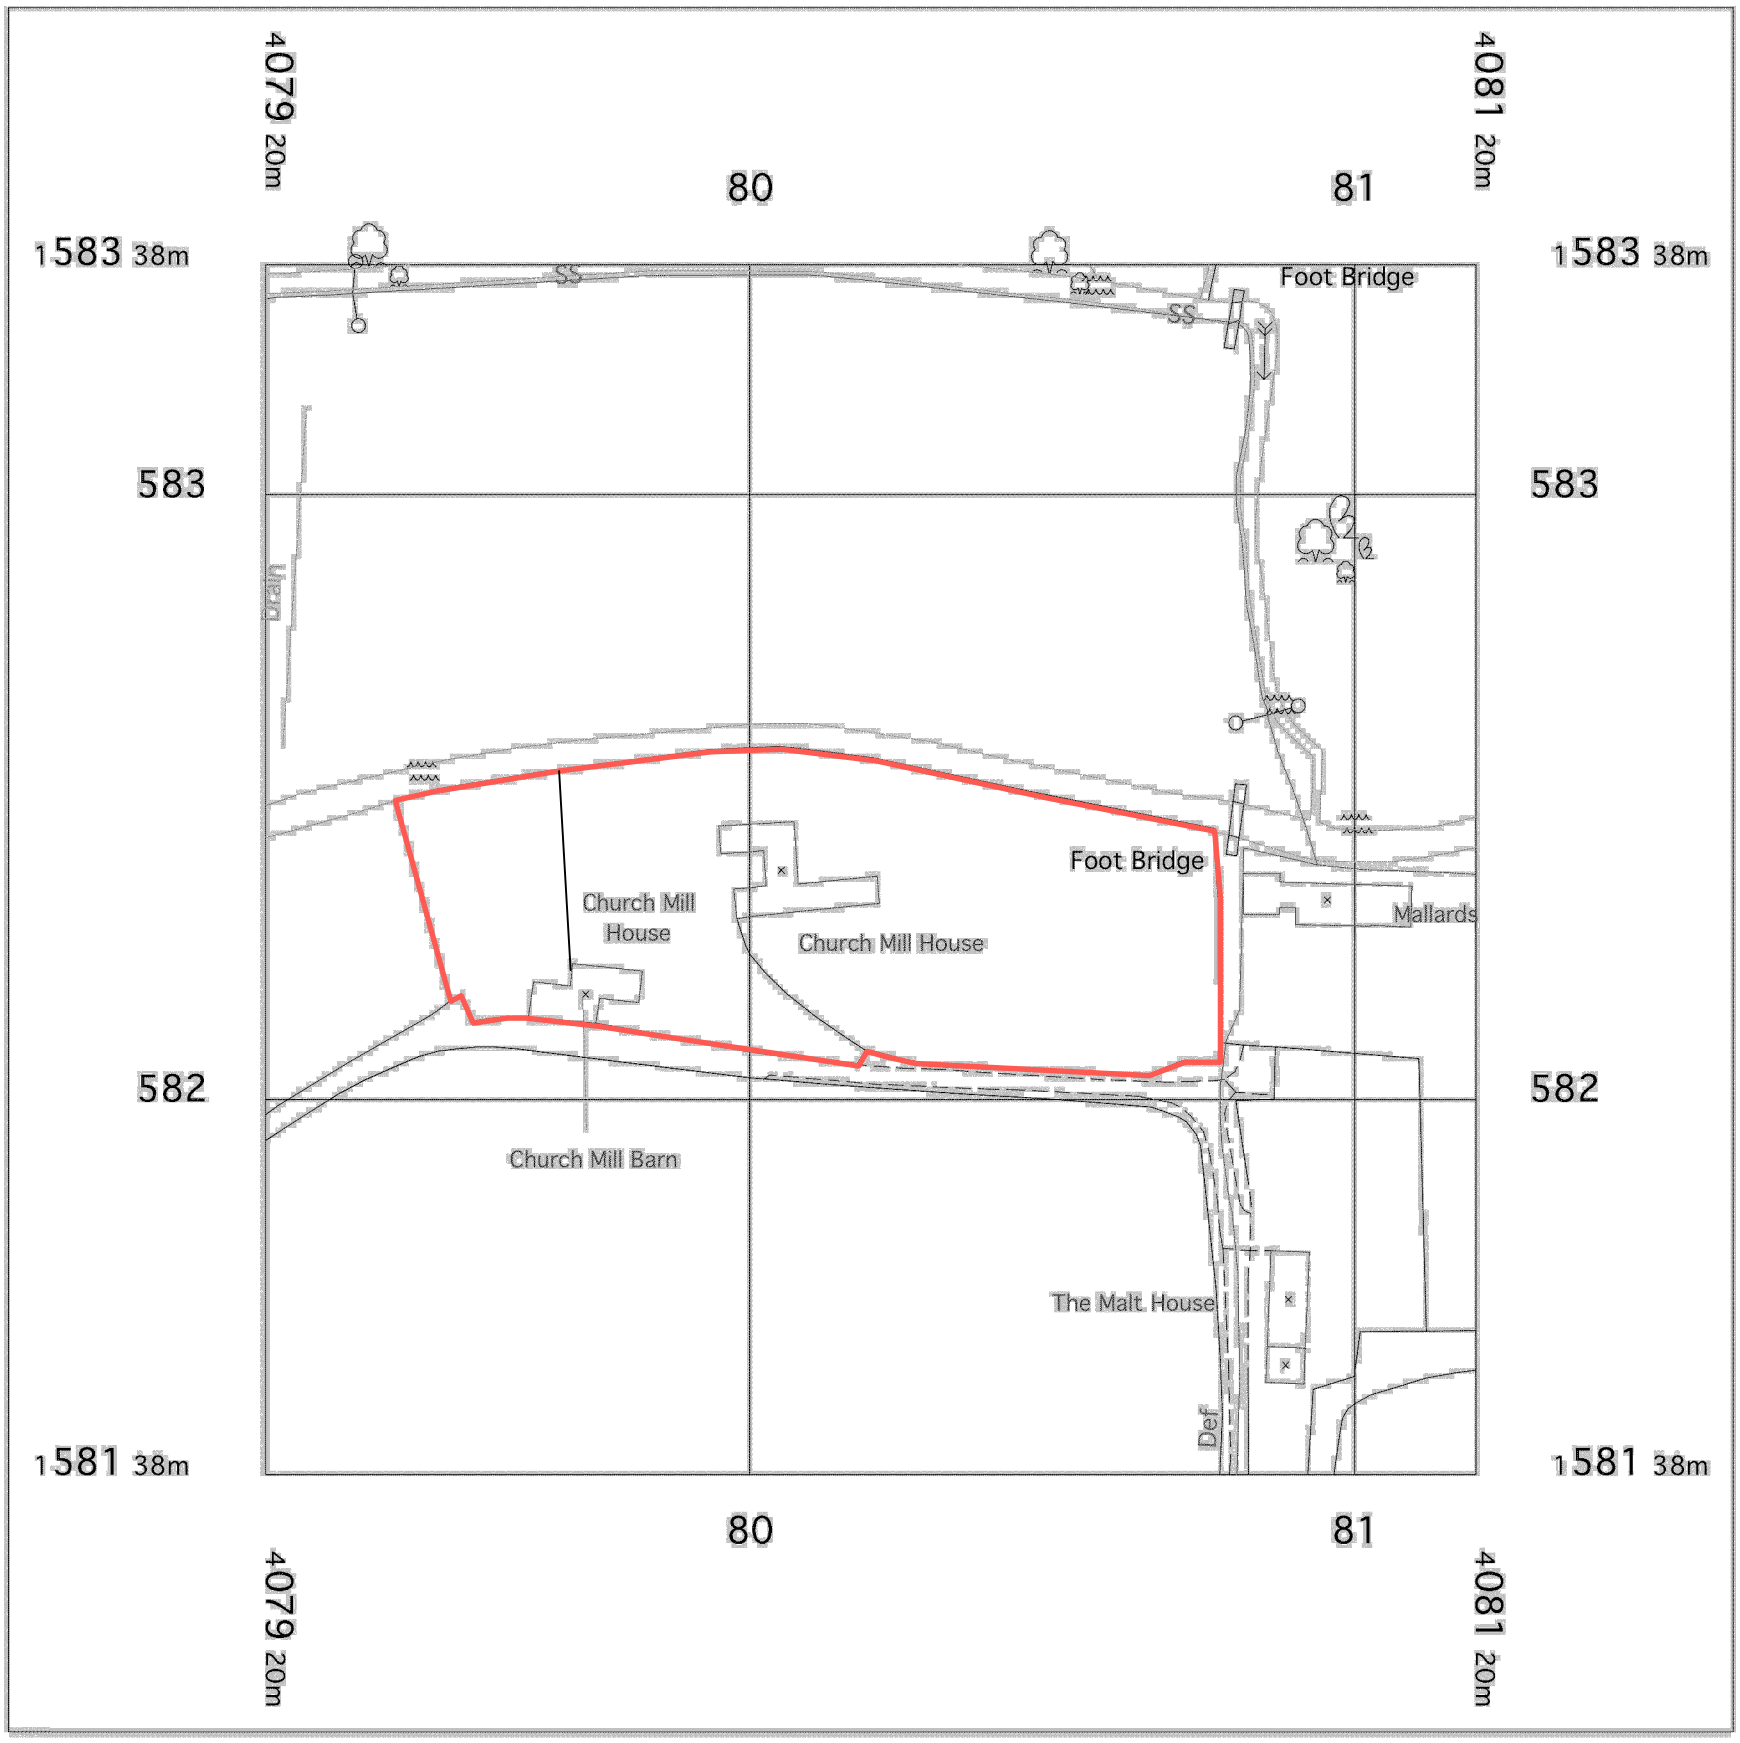

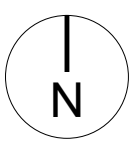

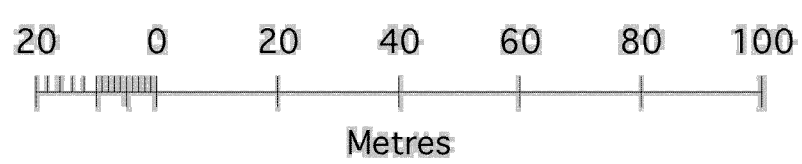

© Crown Copyright 2008
Reproduction in whole or in part is prohibited
without the prior permission of Ordnance Survey.

Site Location Plan 1 1250

The Barn, Church Mill House, Chirton, Devizes

Rebuilding of Outbuilding (Barn)
to form Art Studio Space. 1 : 1250 @ A3