2020 10 PL 08

Mark Ellerby Architects

Studio 18
Glove Factory Studios
1 Brook Lane
Trowbridge
BA14 6RL

T. 02030023970

E. markellerbyarchitect@gmail .com

The Downland Partnership Ltd.

Unit 6
Roundway Hill Business Centre
Devizes
Wiltshire
SN10 2LT

Tel 01380 738413

Email: Info@exactsurvey.com

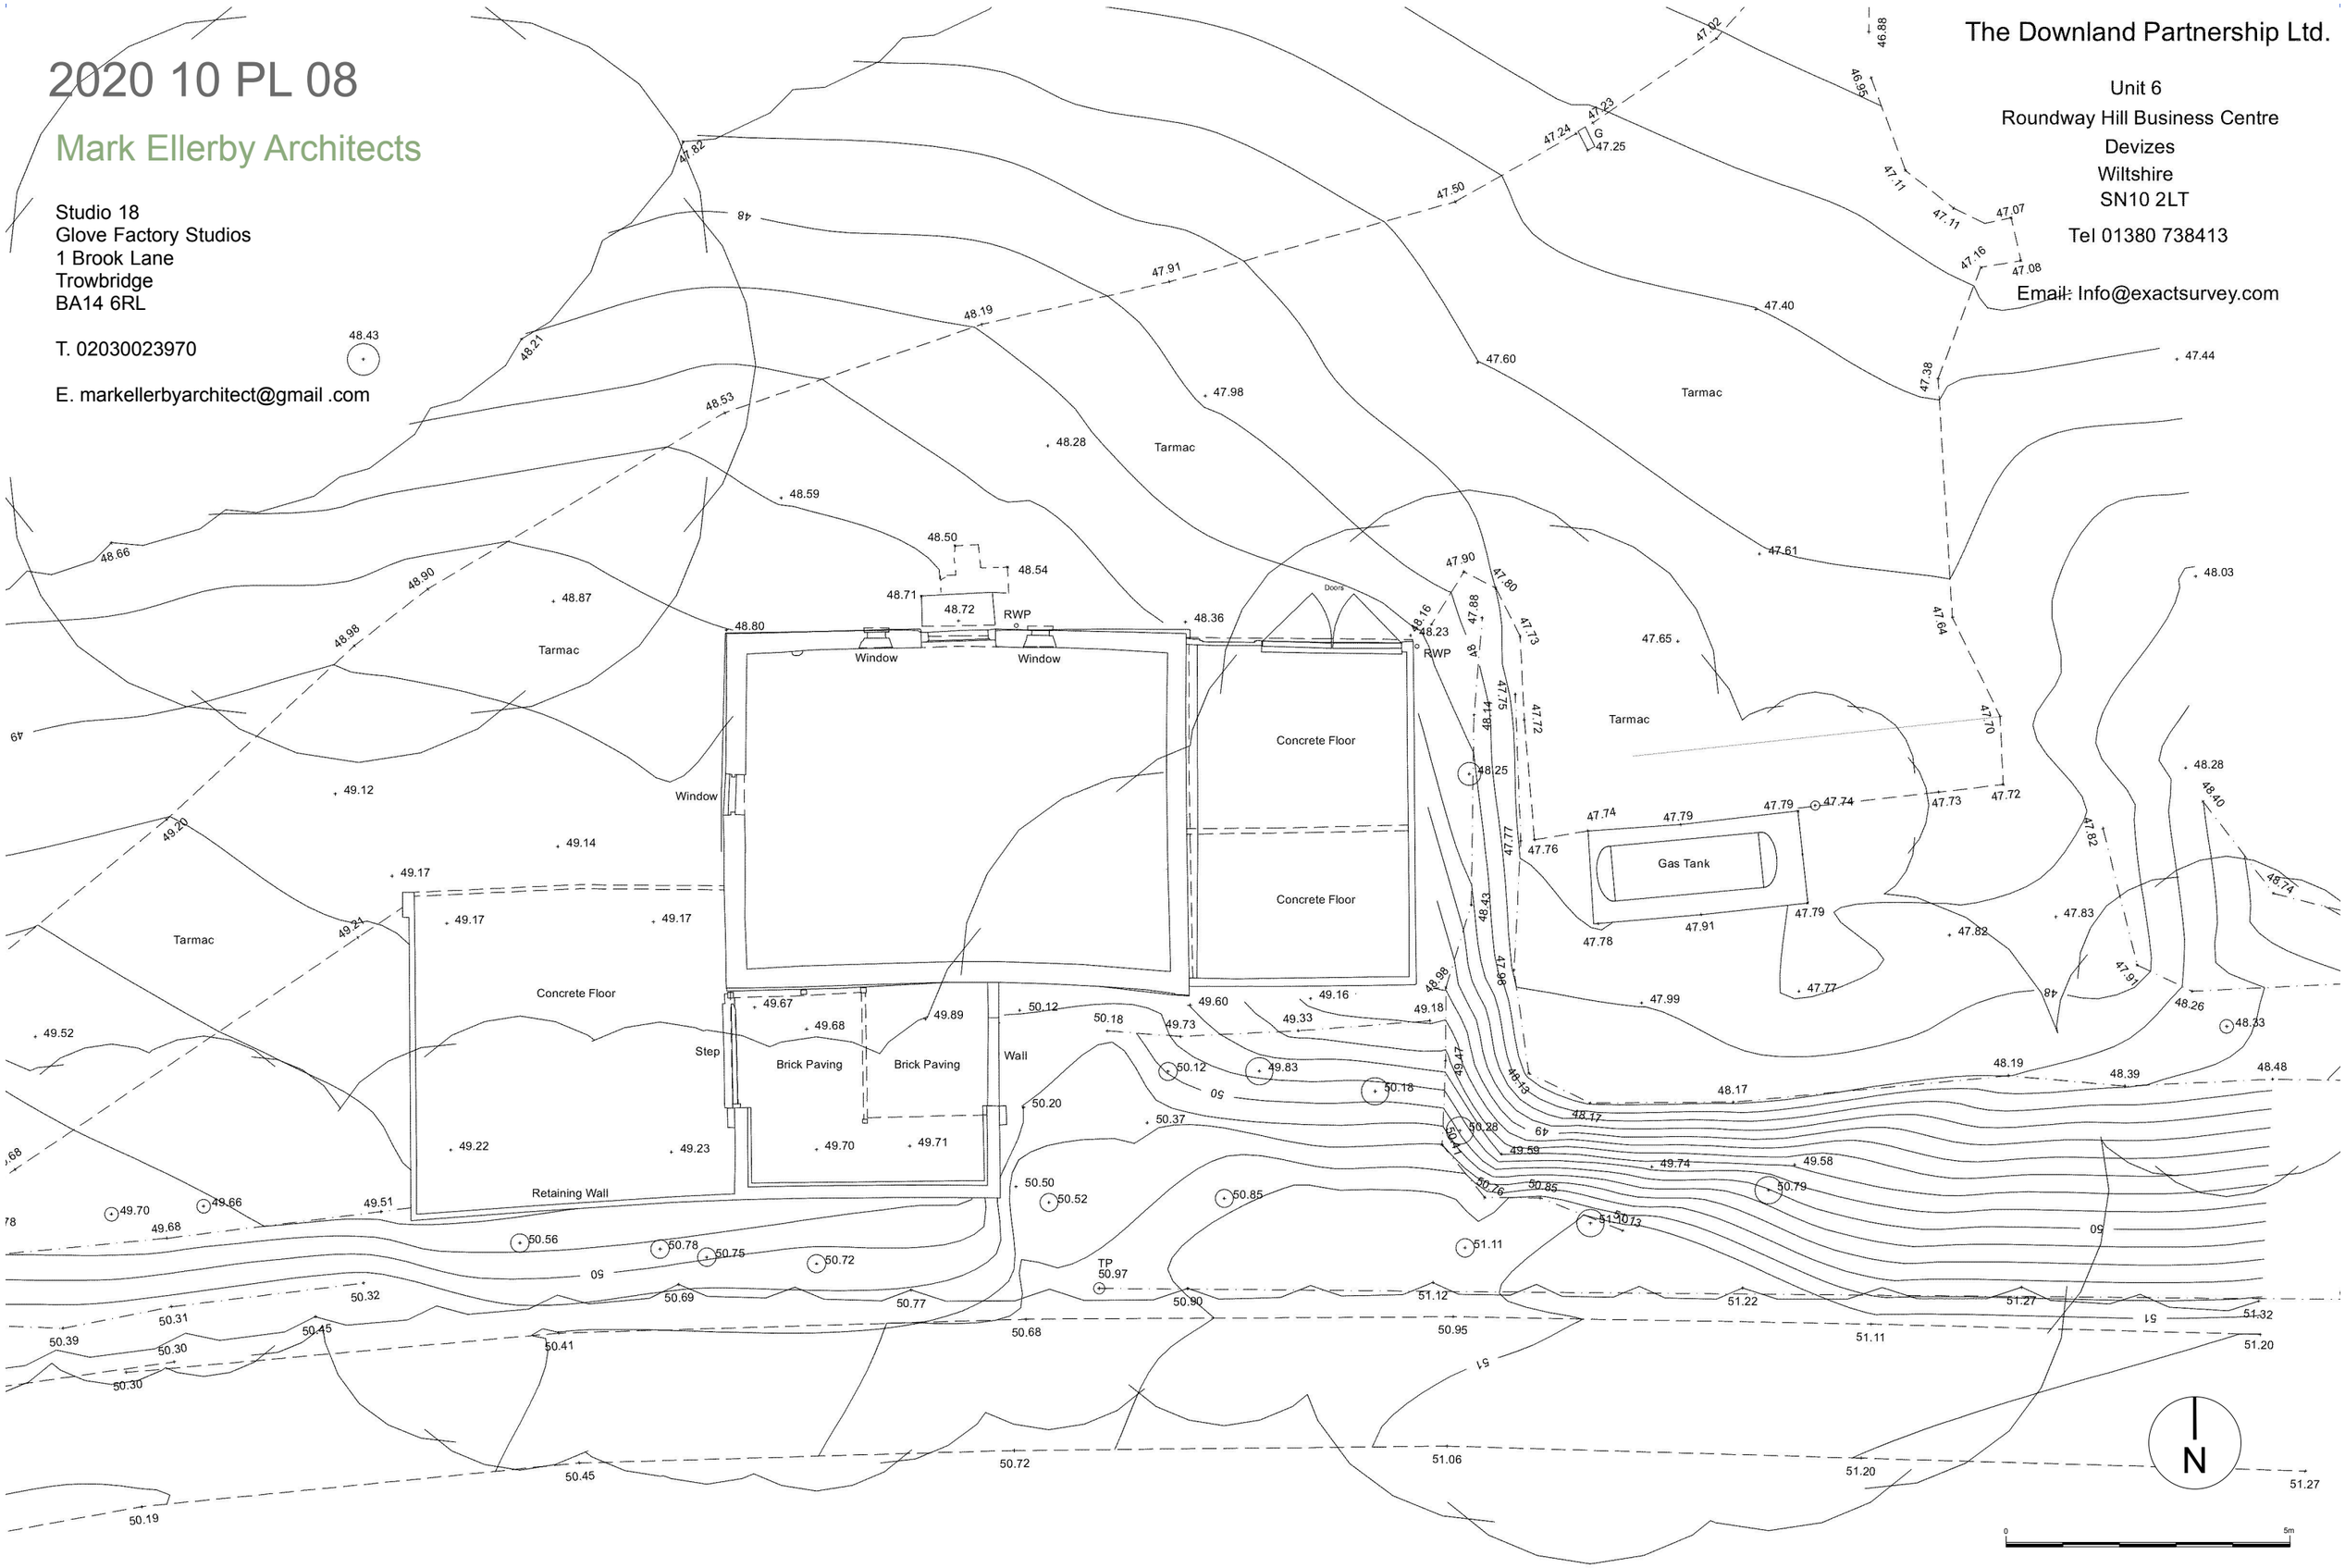

Site Survey of Barn and Garage Location 1 100