
0 2 4 6 8 10


ELEVATIONS SCALE 1:100

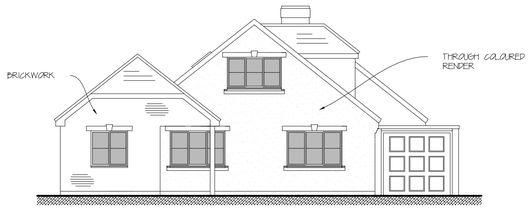


PROPOSED FRONT ELEVATION




PROPOSED REAR ELEVATION

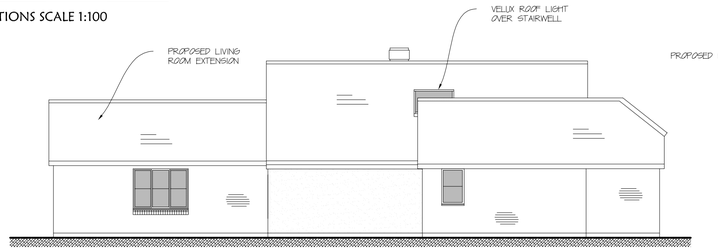


PROPOSED SIDE ELEVATION

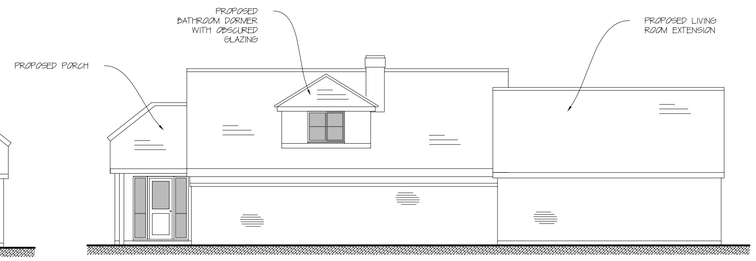


PROPOSED SIDE ELEVATION

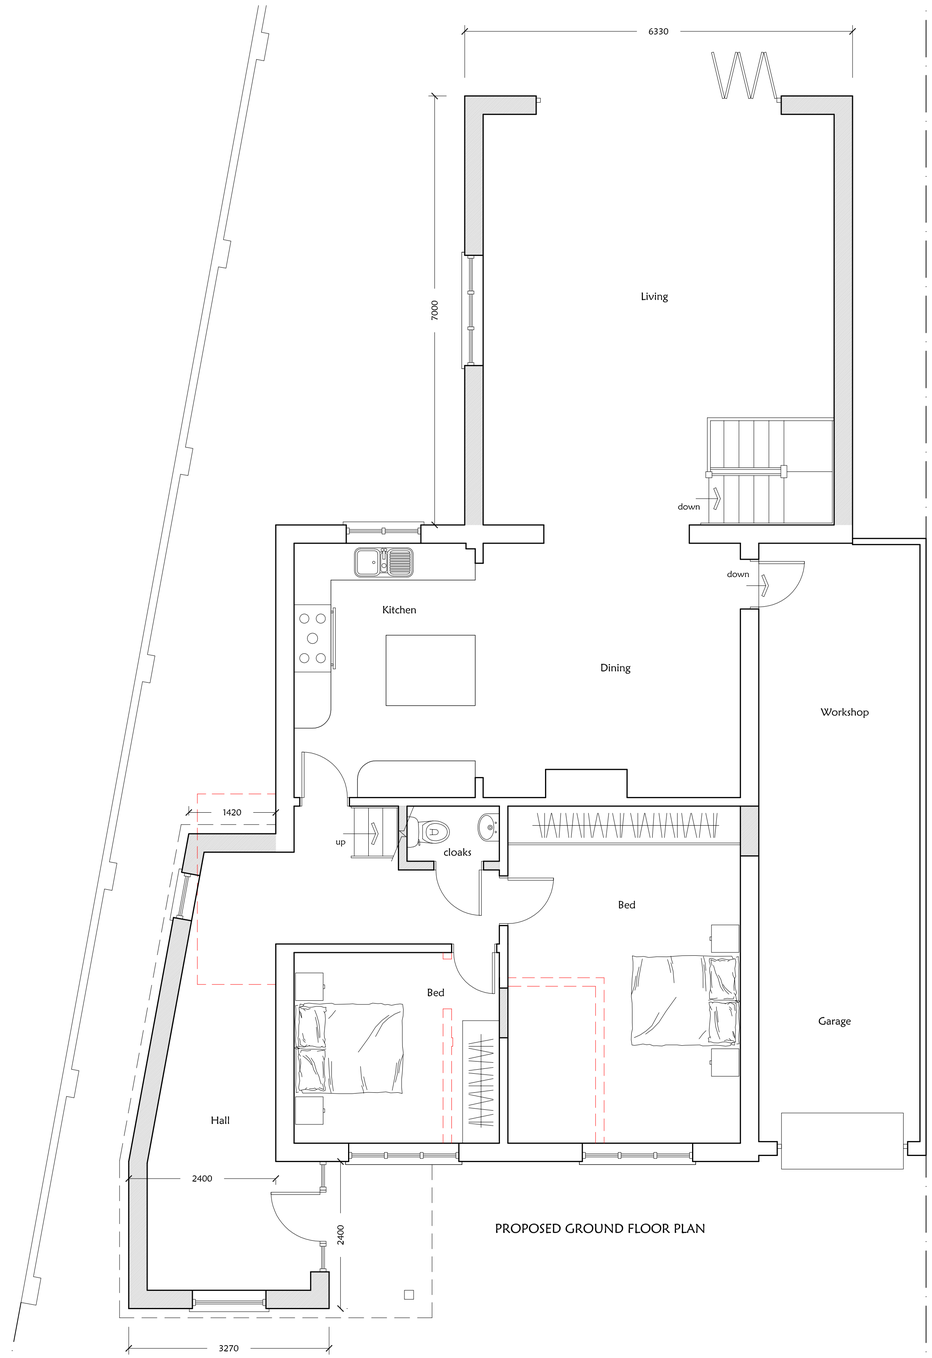

PROPOSED GROUND FLOOR PLAN

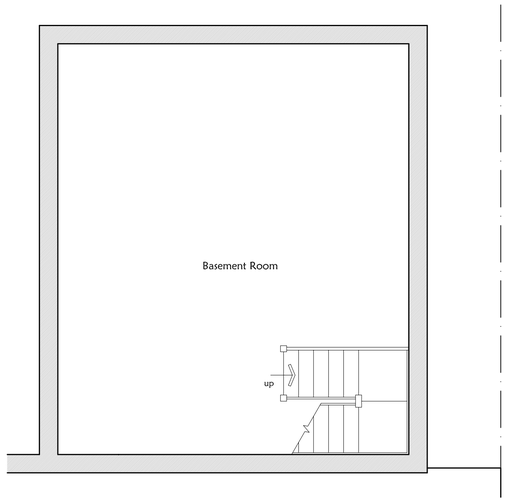

PROPOSED BASEMENT

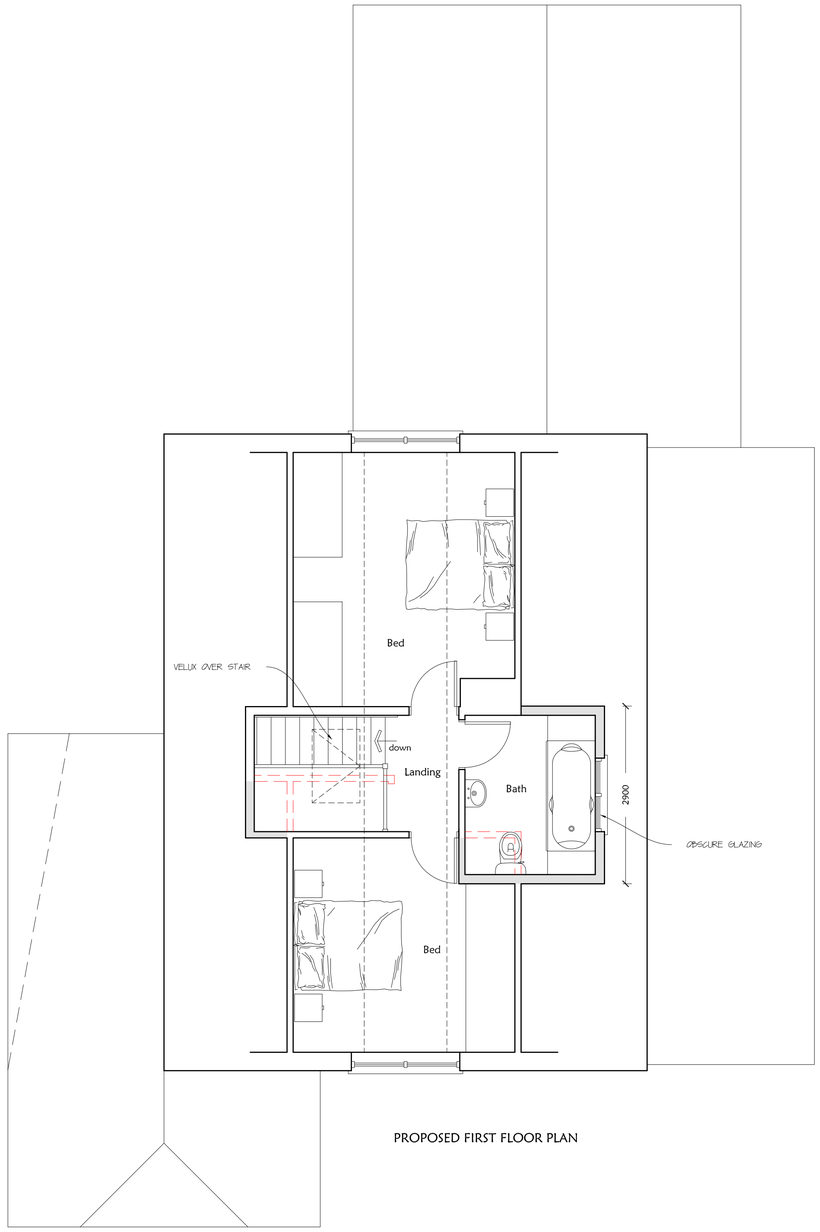

PROPOSED FIRST FLOOR PLAN

0 1 2 3 4 5

FLOOR PLANS SCALE 1:50

Project:

HILLSTRIDE
LOPCOMBE CORNER

Drawing Title:

PROPOSED FLOOR PLANS
AND ELEVATIONS

Client:

LORENZO SAMMUT

Singleton Design

32 Castle Street, Newtown
Tisbury, Wiltshire, SP3 6SN

Tel. 01747 445045
e: singleton.design@btinternet.com

Scale: 1:50, 1:100 @ A1

Drg No: P882/05 Rev: