
0 1 2 3 4 5

ELEVATION SCALE 1:50

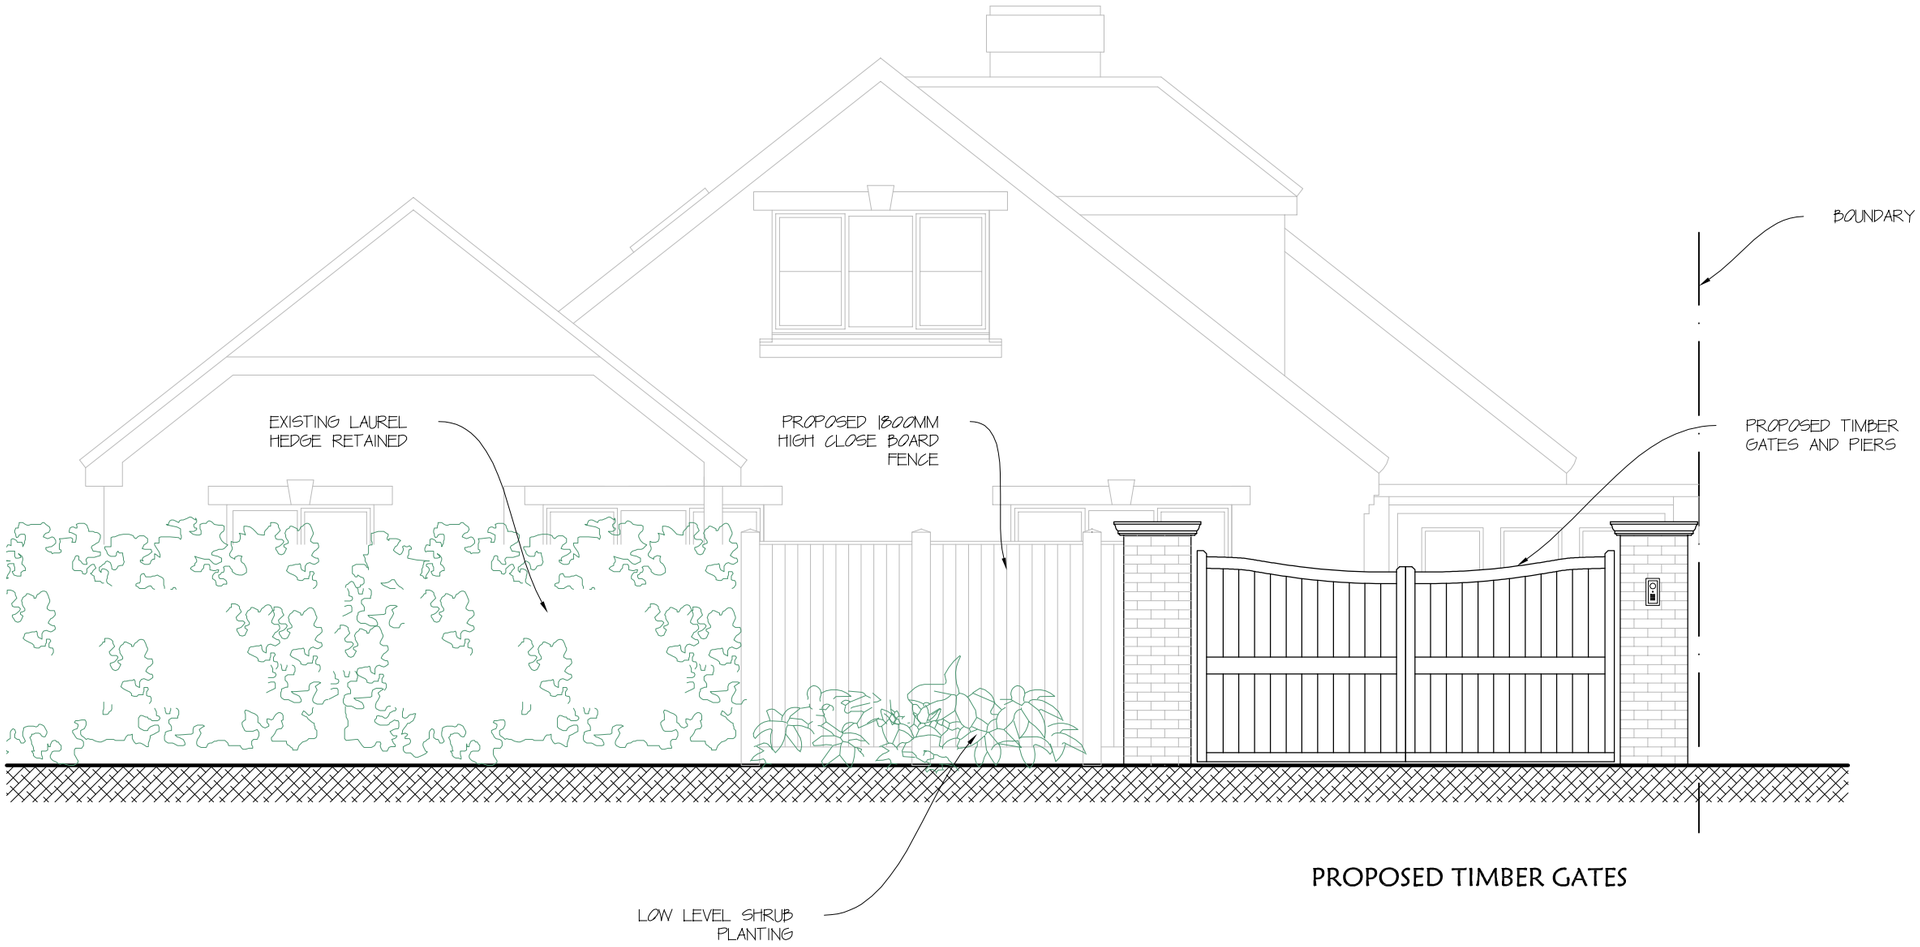

PROPOSED TIMBER GATES

Project:

HILLSTRIDE
LOPCOMBE CORNER

Drawing Title:

PROPOSED GATE ELEVATION

Client:

LORENZO SAMMUT

Singleton Design

32 Castle Street, Newtown
Tisbury, Wiltshire, SP3 6SN

Tel. 01747 445045
e: singleton.design@btinternet.com

Scale: 1:50 @ A3

Drg No: P882/06 Rev: