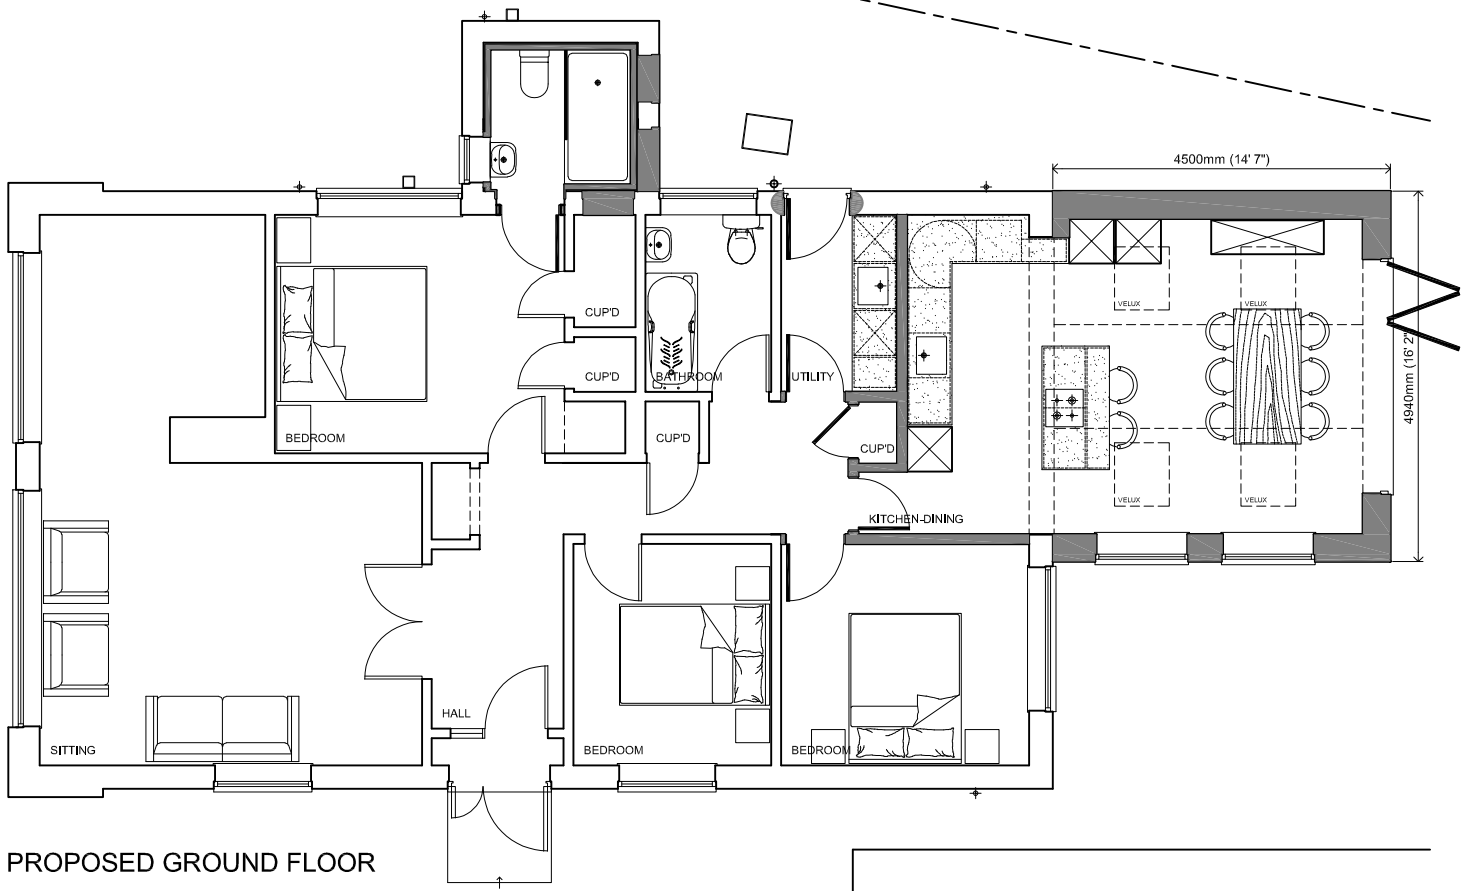

PROPOSED GROUND FLOOR

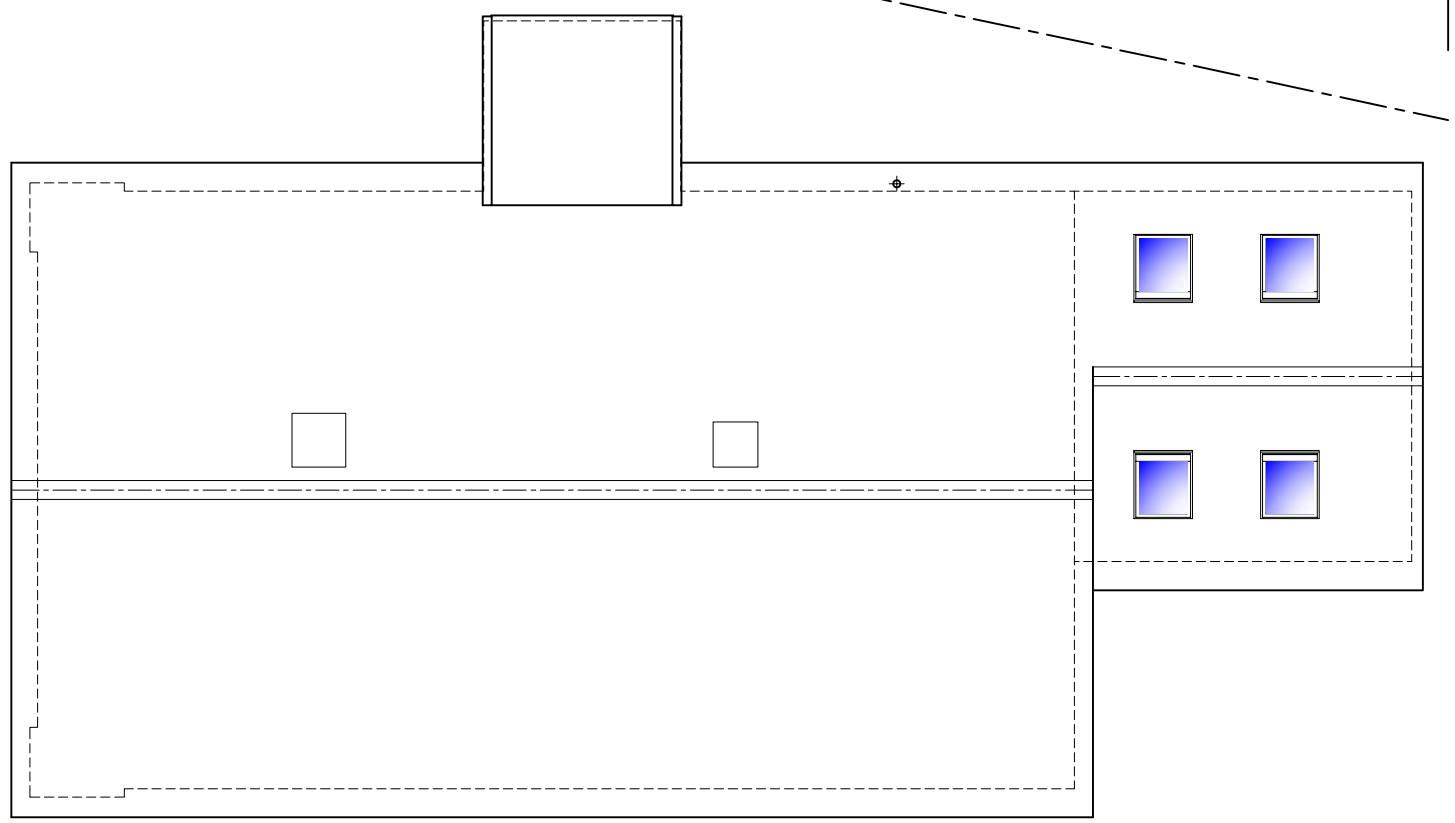

ROOF PLAN

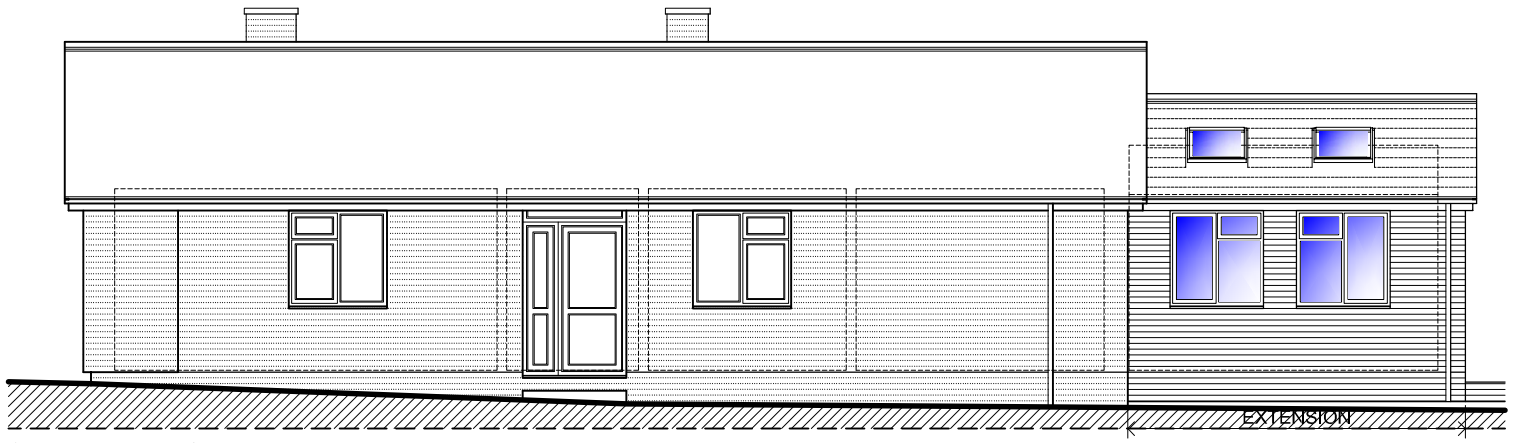

SIDE ELEVATION

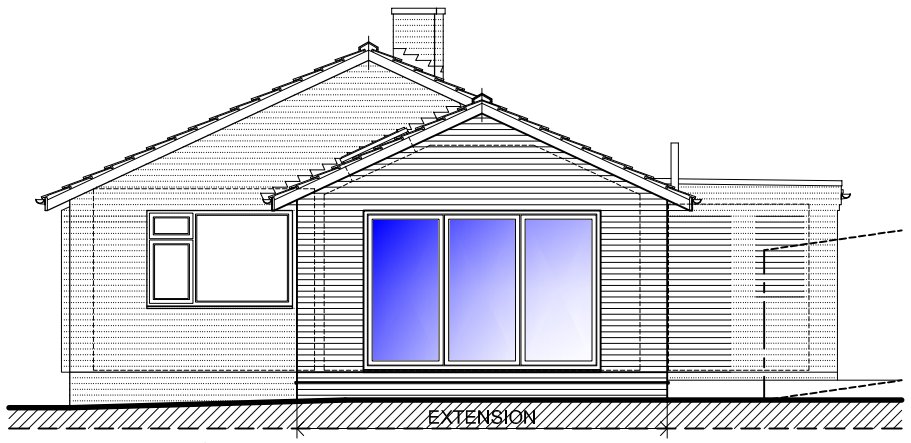

REAR ELEVATION

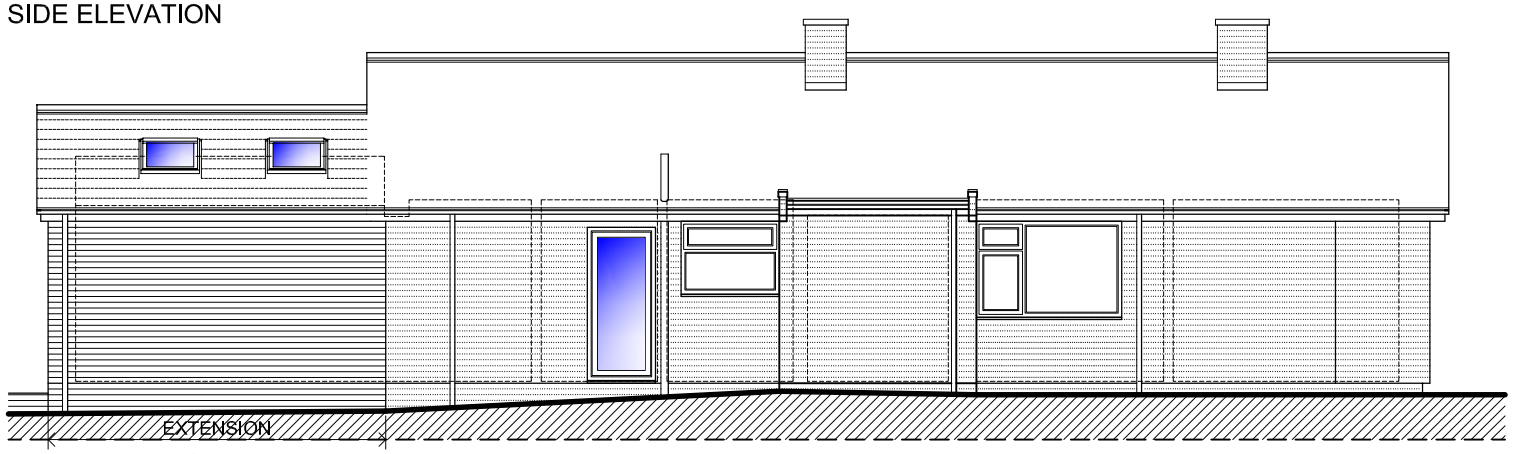

SIDE ELEVATION

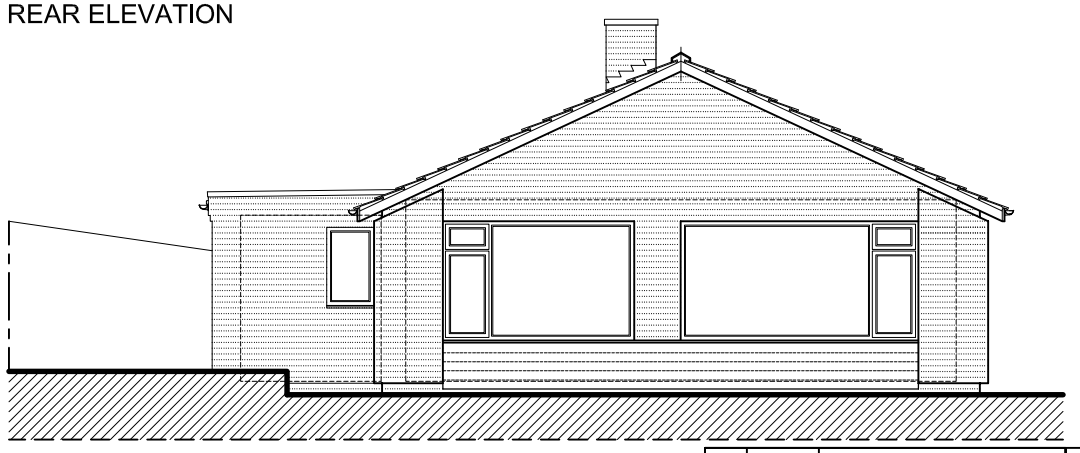

FRONT ELEVATION

0 0.5 1 2 3m

DATE	REVISIONS

CLIENT
Mike & Hazel

JOB TITLE
PROPOSED IMPROVEMENTS
36 GREEN LANE
FORD
WILTSHIRE

1:100 @ A3

NOV 2023 | RJL

DRAWING TITLE
PROPOSED PLANS & ELEVATIONS

PLANNING & DESIGN
22 DEVONSHIRE ROAD
SALISBURY
WILTSHIRE
SP1 3NW

DRAWING No 1494/02 | REV B