

Proposed Front Elevation
Scale 1:100

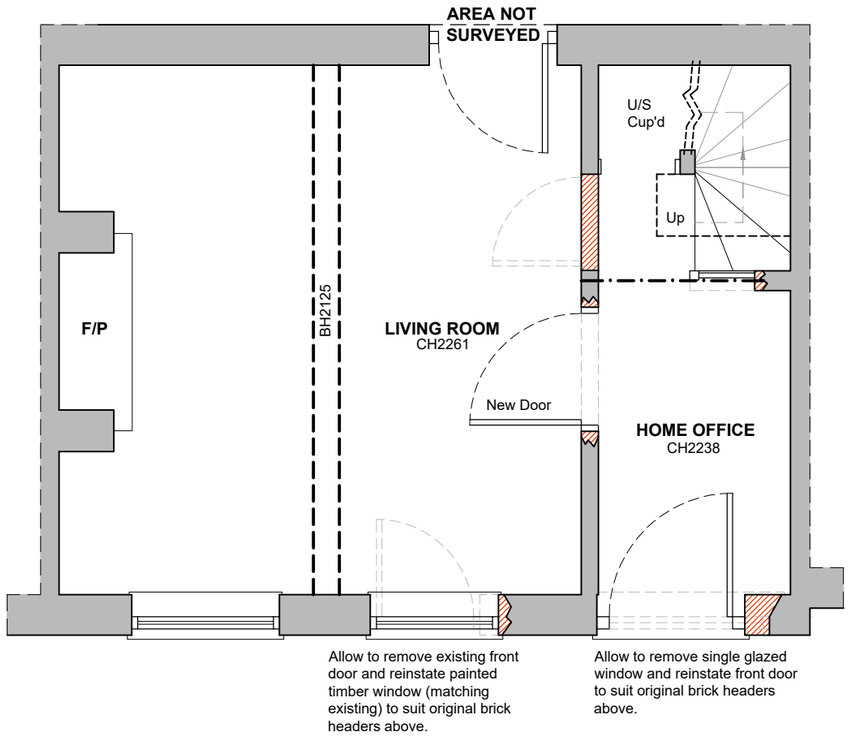

Proposed Floor Plan
Scale 1:50



Proposed Block Plan
Scale 1:500

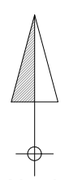



Proposed Location Plan
Scale 1:1250

0 1 2 3 4 5
1:100 - Metres

0 1 2
1:50 - Metres

0 5 10 15 20 25
1:500 - Metres

0 10 20 30 40 50 60
1:1250 - Metres

Drawing for planning purposes only.
Not to be used for construction.

Tuttle architectural services
Ground Floor
6 Pelhams Court
Marlborough
Wiltshire SN8 2AG
T. 01672 518 278
E. info@tuttlearchserv.co.uk
facebook.com/tuttlearchserv
W. tuttlearchserv.co.uk

Job Title
Proposed amendments to ground floor window & door on front elevation & internal hallway/staircase alterations @ 11 Church Street, Great Bedwyn, SN8 3PE

For Mr & Mrs Connor

Drawing Title
Proposed Ground Floor (Partial) Front Elevation, Block & Location Plan

DRAWING NUMBER	REV
11 Church Street - 02	

REVISIONS

SCALE	DATE	DRAWN BY	PAPER SIZE	JOB No.
As Indicated	Dec 23	MCW	A3	1518