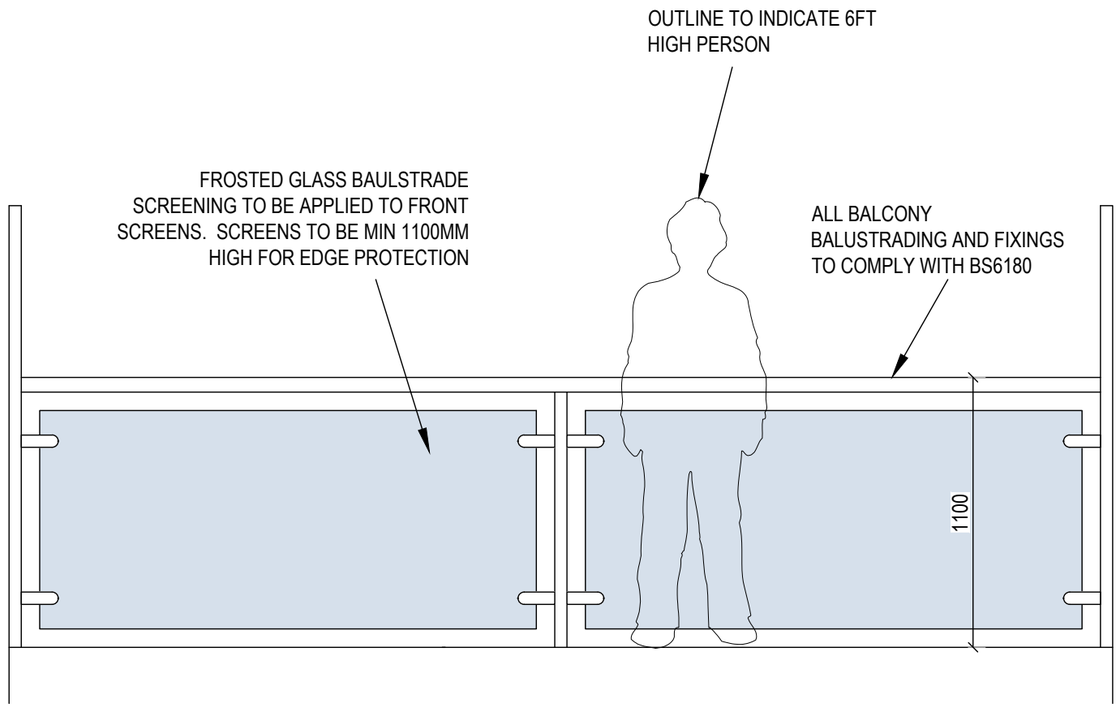

FRONT ELEVATION ON BALCONY

1:25

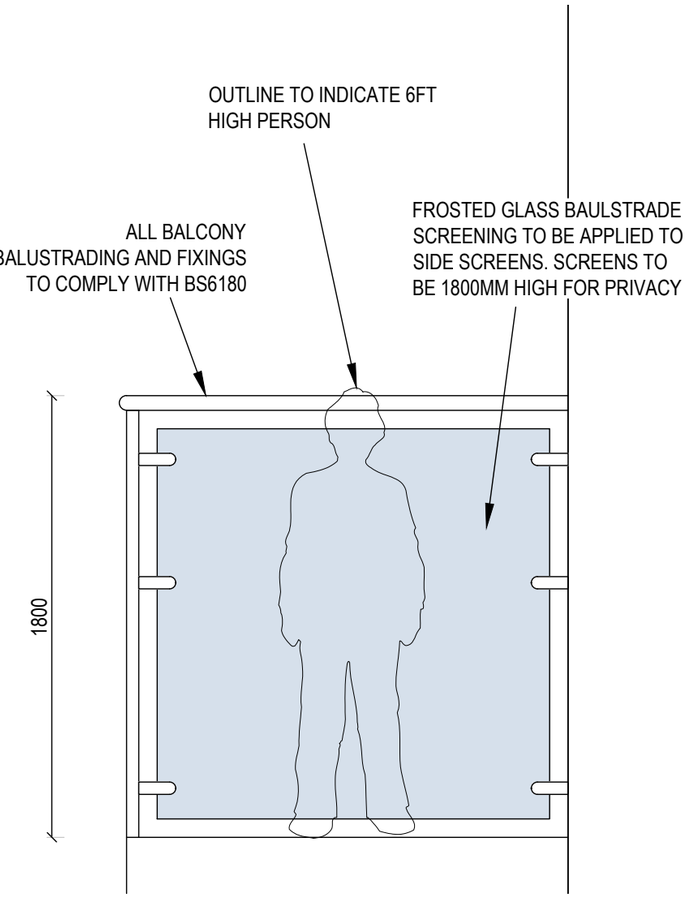

END ELEVATION ON BALCONY

1:25

ASHFORD HOMES
[SOUTH WESTERN] LIMITED

DORIC HOUSE MIDDLETON DRIVE
BRADFORD ON AVON
WILTSHIRE BA15 1GB

TEL: 01225 791155
FAX: 01225 791166

WEB SITE: www.ashford-homes.co.uk
E-MAIL: ahmail@ashford-homes.co.uk

B 04-01-24 amendment to detail
A 14-12-23 first issue
revisions

Only figured dimensions are to be worked from. Discrepancies must be reported to Ashford Homes.

THIS DRAWING IS COPYRIGHT ©

project
COURTFIELD HOUSE
POLEBARN ROAD
TROWBRIDGE

drawing name
PLOT 06-09
BALCONY PRIVACY
SCREENING BETWEEN
PLOTS

drawing no.	revision
CFH-183	B
scale: 1:25	paper size: A3
date: 14-12-2023	
drawn by: PRN	approved by: