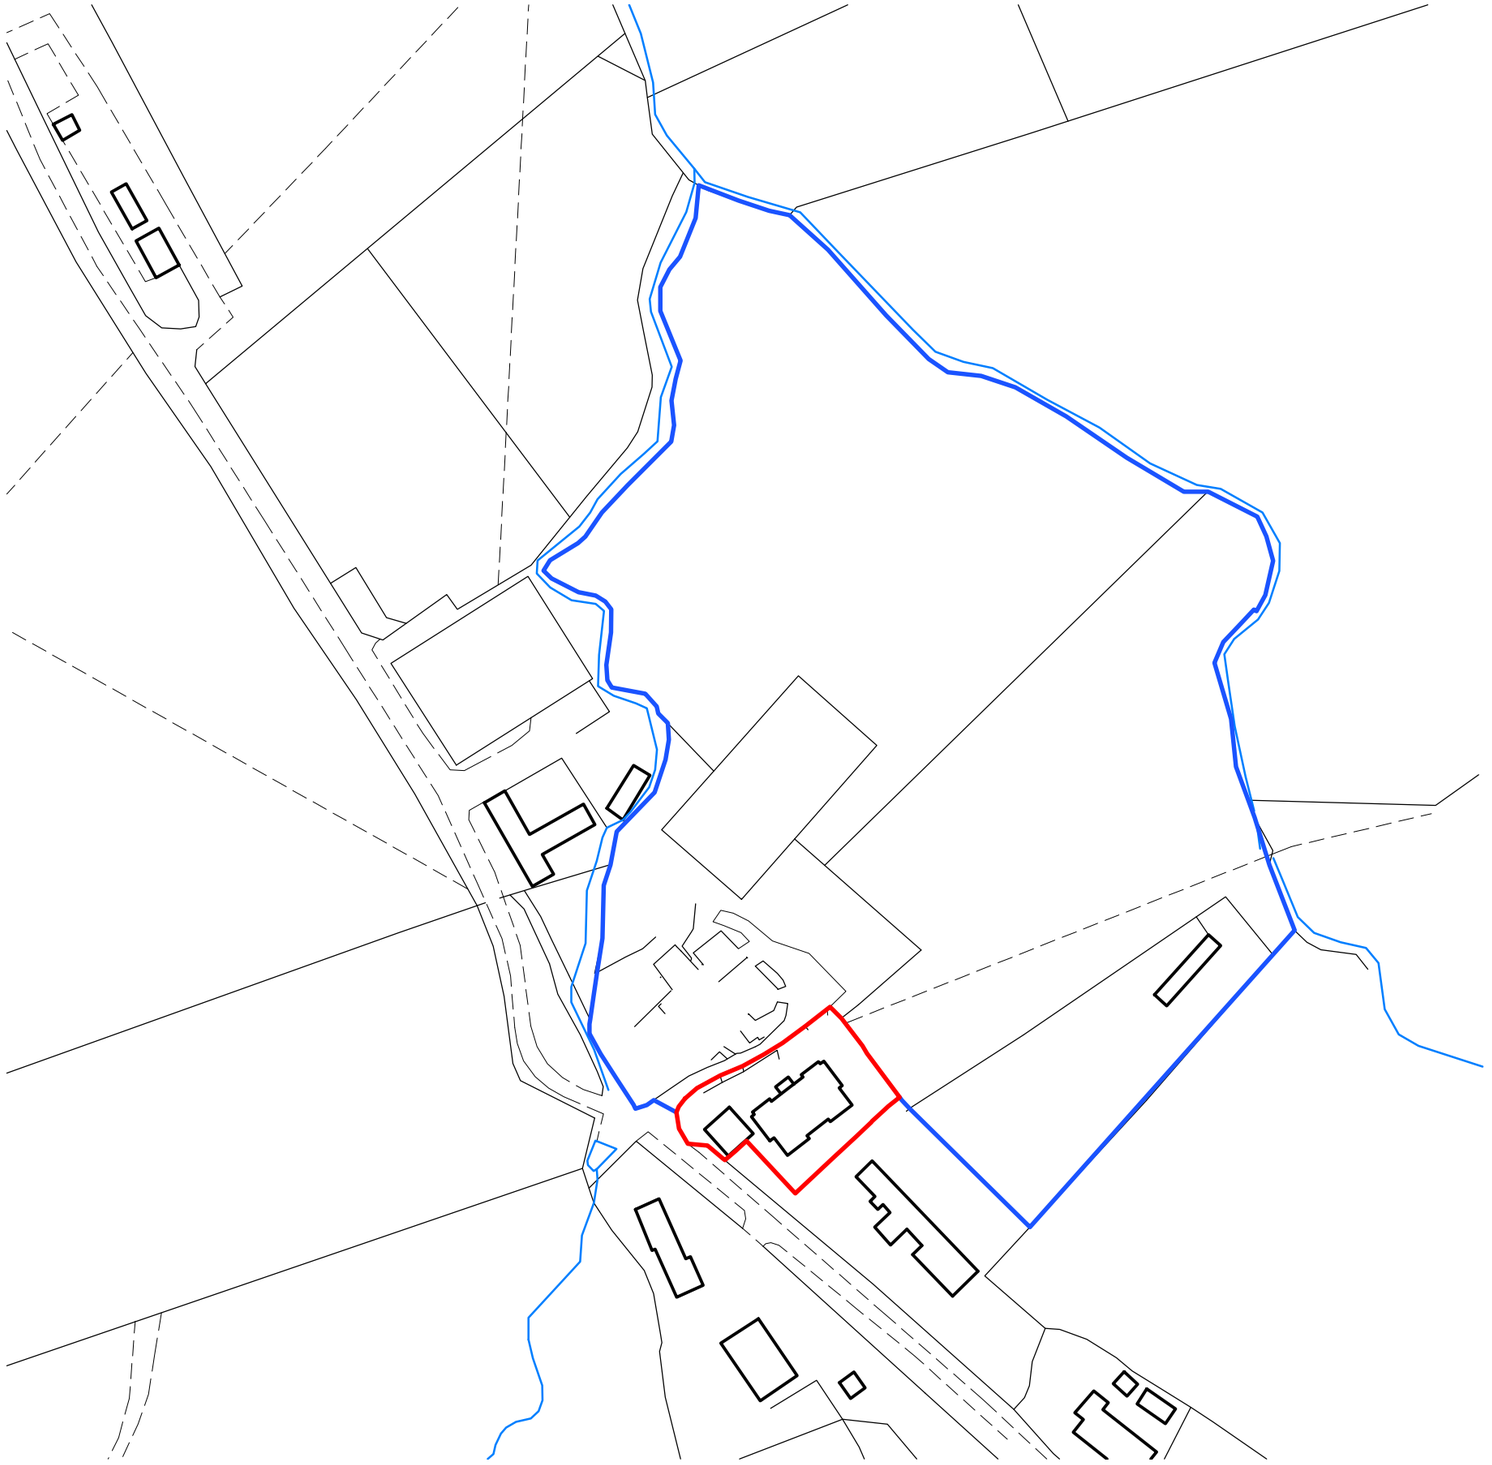

LOCATION PLAN 1:1250

Ordnance Survey Licence No: 100037384

0 50 100

Metres

Rev Date Notes

lpc
TOWN AND COUNTRY PLANNING DEVELOPMENT CONSULTANTS

LPC (TRULL) LTD.,
TRULL, TETBURY, GLOUCESTERSHIRE GL8 8SQ
Tel: 01285 841433 email: admin@lpctrull.com

Client
Mr & Mrs Wason

Project
Brockhurst Stables, Greenhill,
Royal Wootton Bassett,
SN4 8EH

Drawing
LOCATION PLAN

Date: December 2023 Scale: 1:1250 @ A3

Drawing Number
LPC 4325 EX 300